


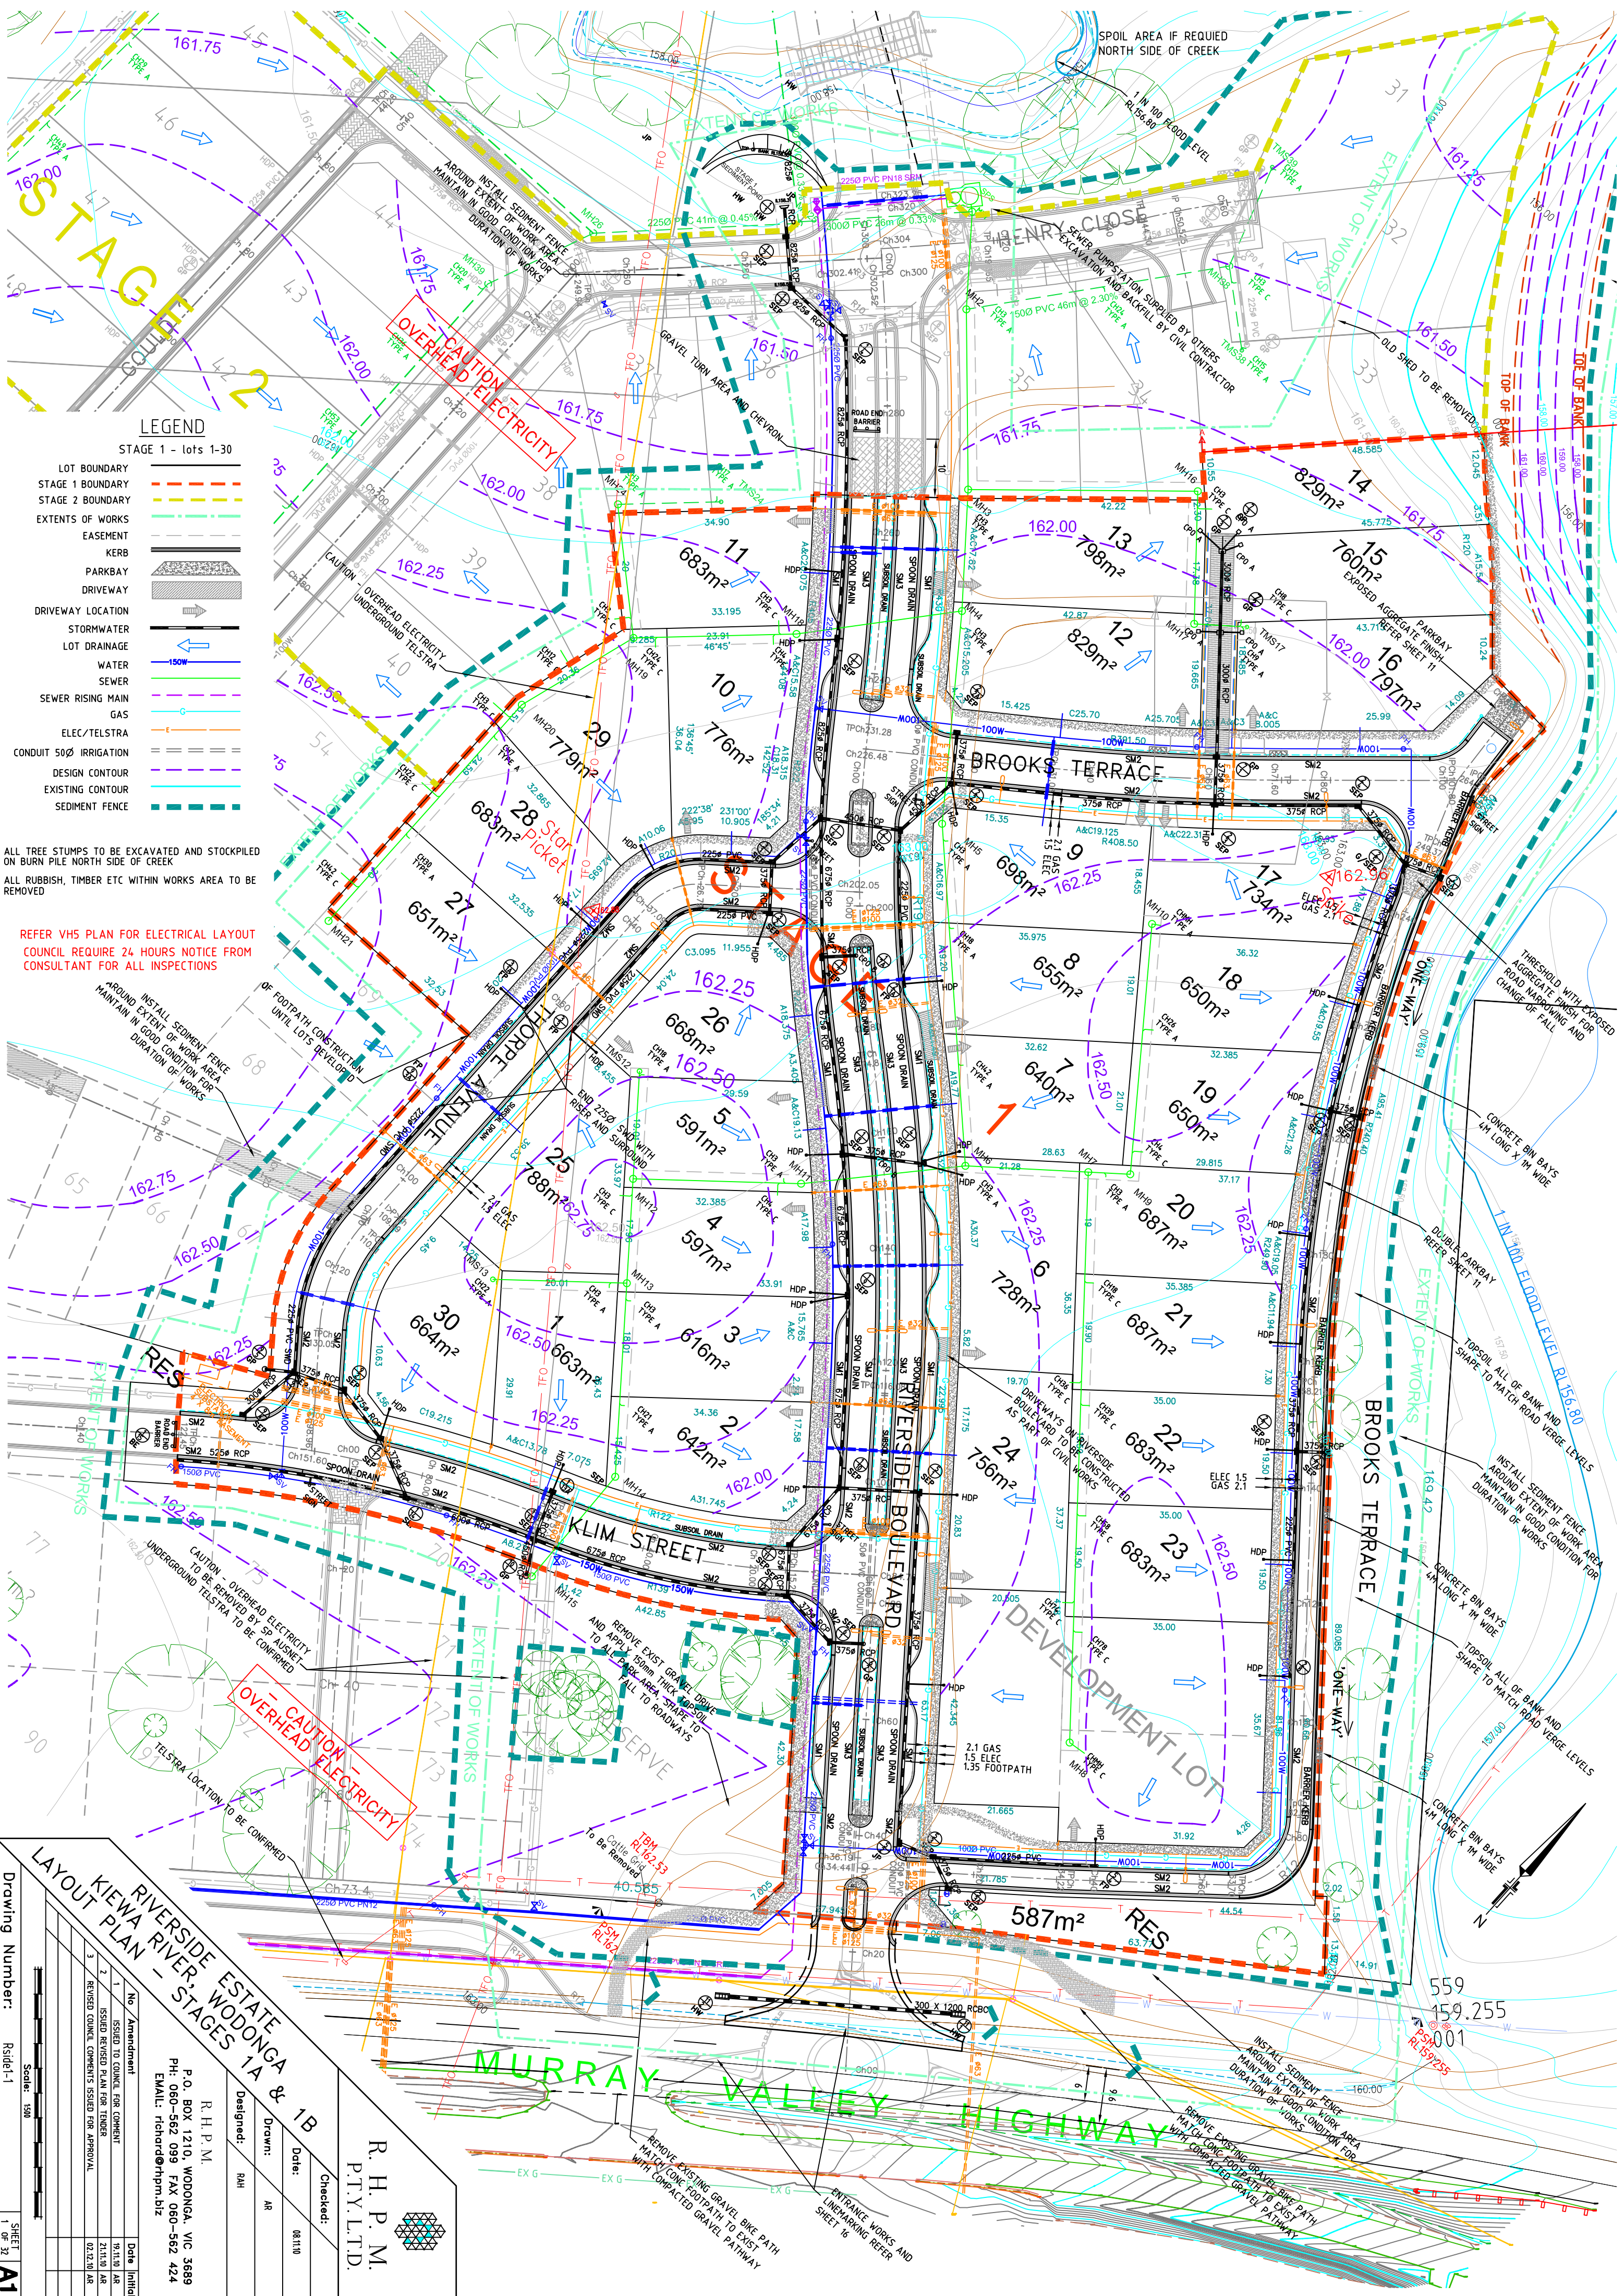

LEGEND

STAGE 1 - lots 1-30

- LOT BOUNDARY
- STAGE 1 BOUNDARY
- STAGE 2 BOUNDARY
- EXTENTS OF WORKS
- EASEMENT
- KERB
- PARKWAY
- DRIVEWAY
- DRIVEWAY LOCATION
- STORMWATER
- LOT DRAINAGE
- WATER
- SEWER
- SEWER RISING MAIN
- GAS
- ELEC/TELSTRA
- CONDUIT 500 IRRIGATION
- DESIGN CONTOUR
- EXISTING CONTOUR
- SEDIMENT FENCE

ALL TREE STUMPS TO BE EXCAVATED AND STOCKPILED ON BURN PILE NORTH SIDE OF CREEK

ALL RUBBISH, TIMBER ETC WITHIN WORKS AREA TO BE REMOVED

REFER VHS PLAN FOR ELECTRICAL LAYOUT

COUNCIL REQUIRE 24 HOURS NOTICE FROM CONSULTANT FOR ALL INSPECTIONS

LAYOUT PLAN - STAGES 1A & 1B

KIEWA RIVERSIDE ESTATE WODONGA

R. H. P. M. P.T.Y. L.T.D.

Designed: RHM

Drawn: AR

Date: 08/10

Checked: 08/10

Scale: 1:500

1 of 32

Amendment

No	Amendment	Date	Initial
1	ISSUED TO COUNCIL FOR COMMENT	9/10	AR
2	ISSUED REVISED PLAN FOR TENDER	21/10	AR
3	REVISED COUNCIL COMMENTS ISSUED FOR APPROVAL	02/10	AR

P.O. BOX 1210 WODONGA, VIC 3689

PH: 080-562 099 FAX 060-562 424

EMAIL: richard@hpm.biz