



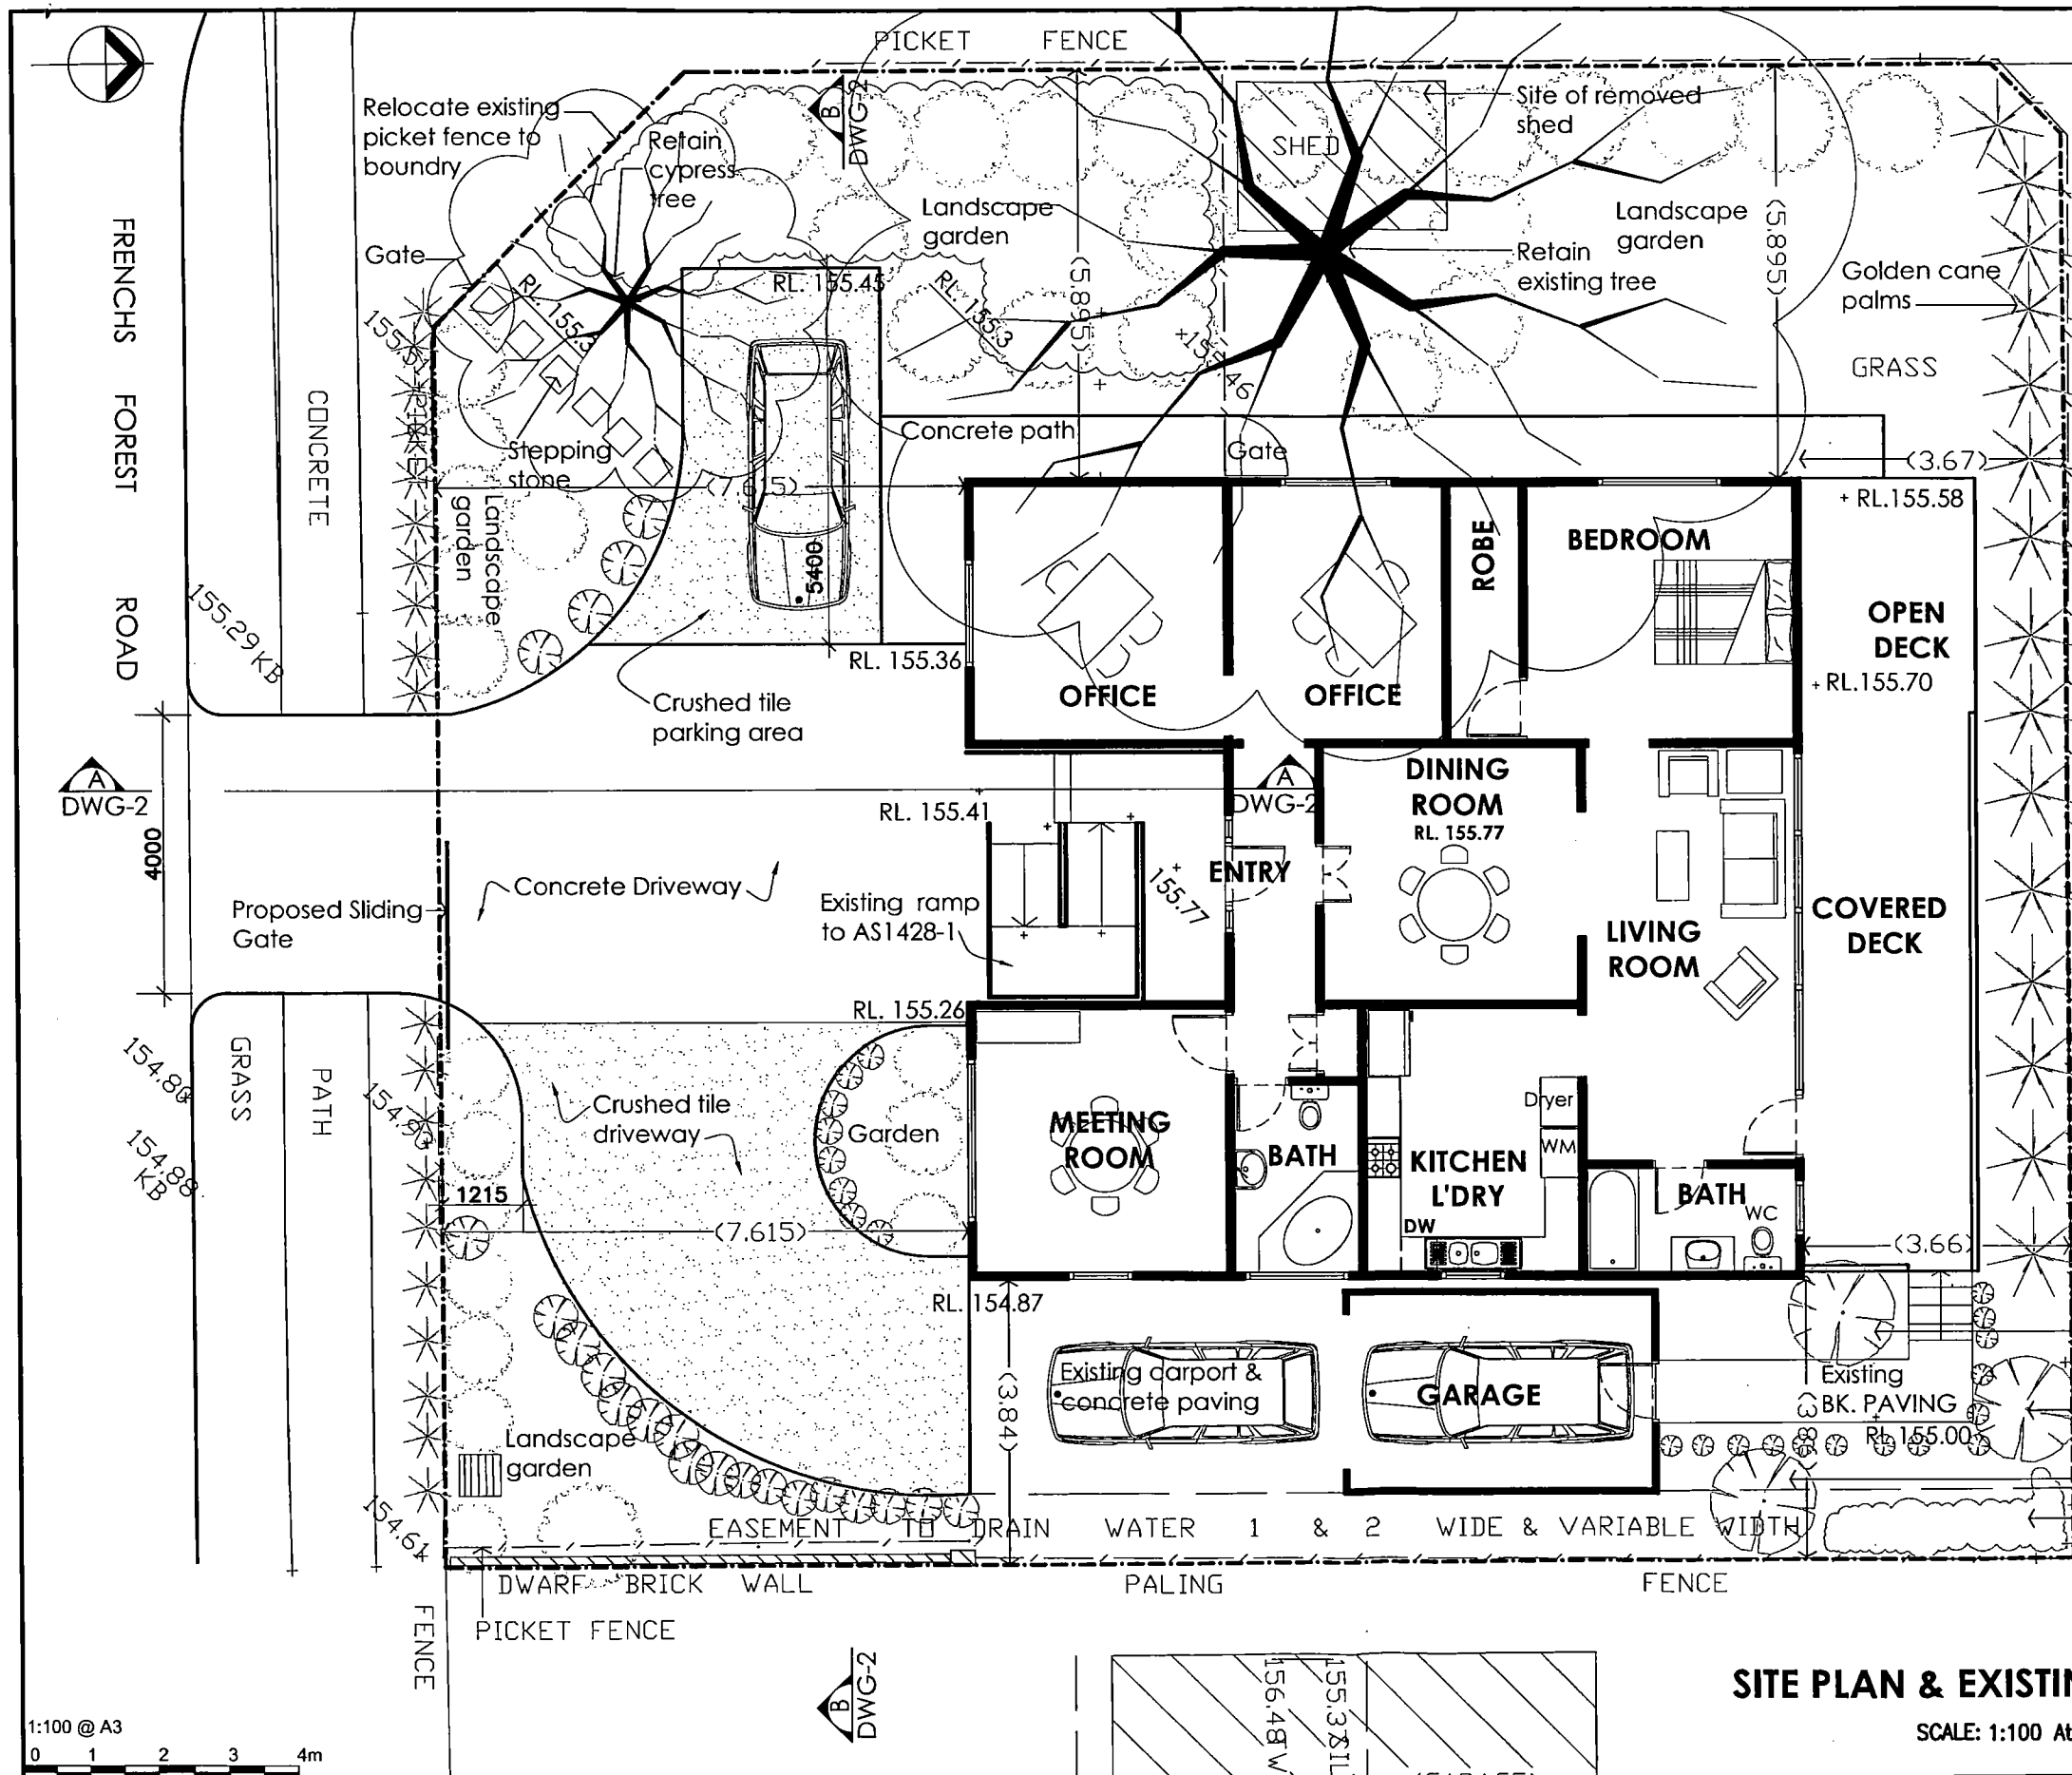

SITE AREA	495 m ²
Building:	119.6 m ²
Garage & Carport:	29.25 m ²
Covered Deck:	18.7 m ²
	167.55 m ²
Landscape Area:	
(Including Crushed Area)	307 m ² 62%
Excluding concrete paths	
Crushed Tile Area	34 m ²
Landscape Area	
(Excluding Crushed Area)	273 m ² 55%

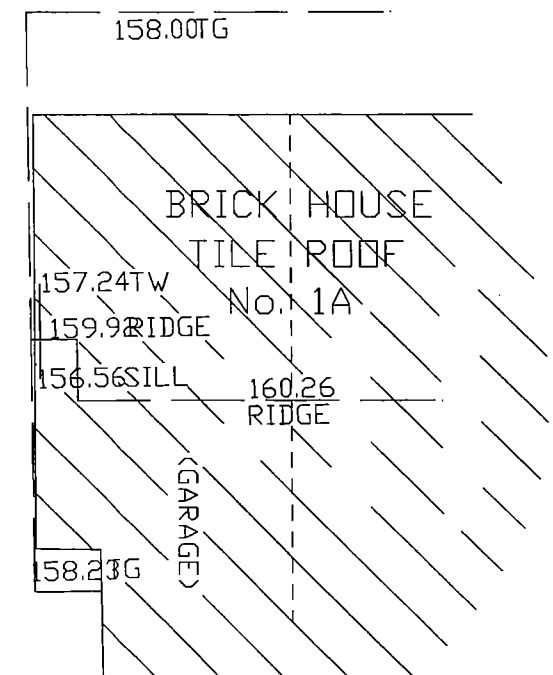

THIS PLAN IS TO BE READ IN
CONJUNCTION WITH
REV2012/0100
WARRINGAH COUNCIL

1:100 @ A3
0 1 2 3 4m

All dimensions shown are nominal contractors must verify
all dimensions on site before proceeding


GEOFF SWALWELL SURVEYORS
REGISTERED SURVEYORS
SUITE 32
597-599 MILITARY ROAD, MOSMAN NSW 2088
PH: 02 9960 4611 0415 286 283
EMAIL: geoffswalwell@gmail.com




Tom Simmat & Associates Architects Pty Ltd

Principal Tom Simmat BA Reg No. 4392
"The Brolgas" 6 Brolga Place BELROSE NSW 2085
tel: (02) 9453 0022 fax: (02) 9453 3306 email: tsa@archinet.com.au

PROJECT:	Alterations & Additions	SCALE: 1:100 At A3	DRG. No.	REV.
ADDRESS:	36 FRENCHS FOREST ROAD FRENCHS FOREST LOT 591 D.P. 843492	DATE: 25/5/2011	1	C
DRWG. HAND Dn		CHECKED: TS	FILE NO.:	DA
Site Plan & Floor Plan			1110	

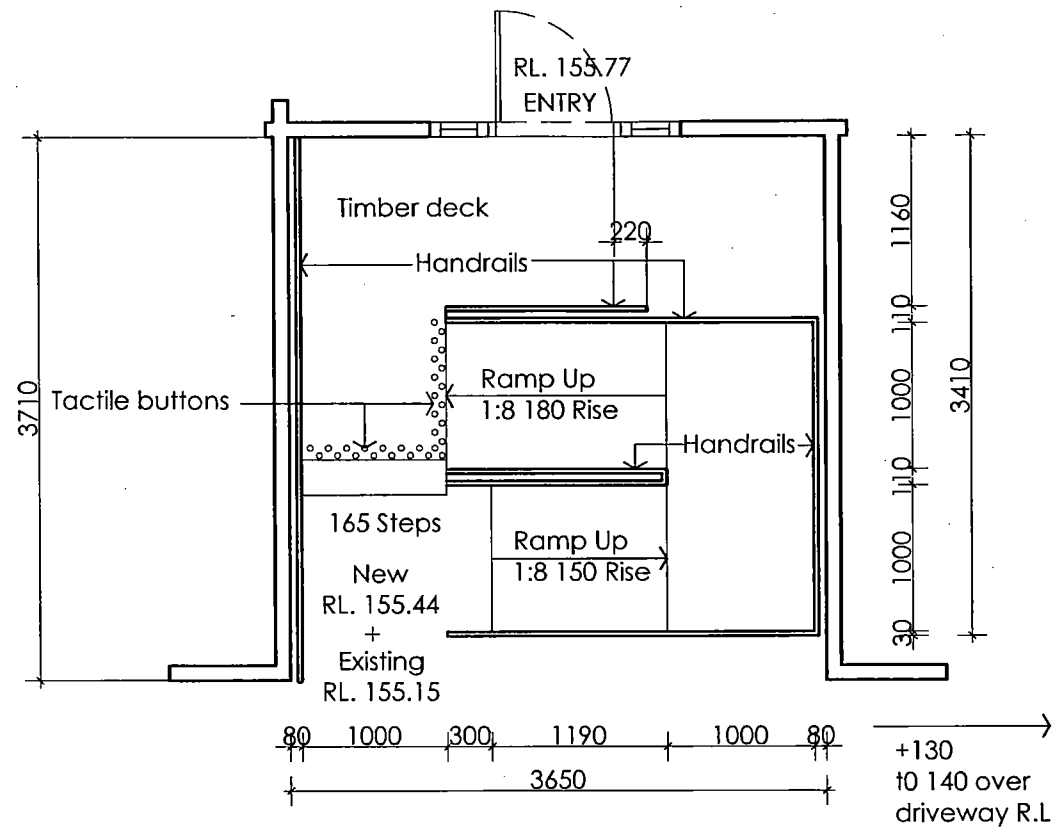

ENTRY RAMP UP DETAIL
SCALE: 1:50 At A3

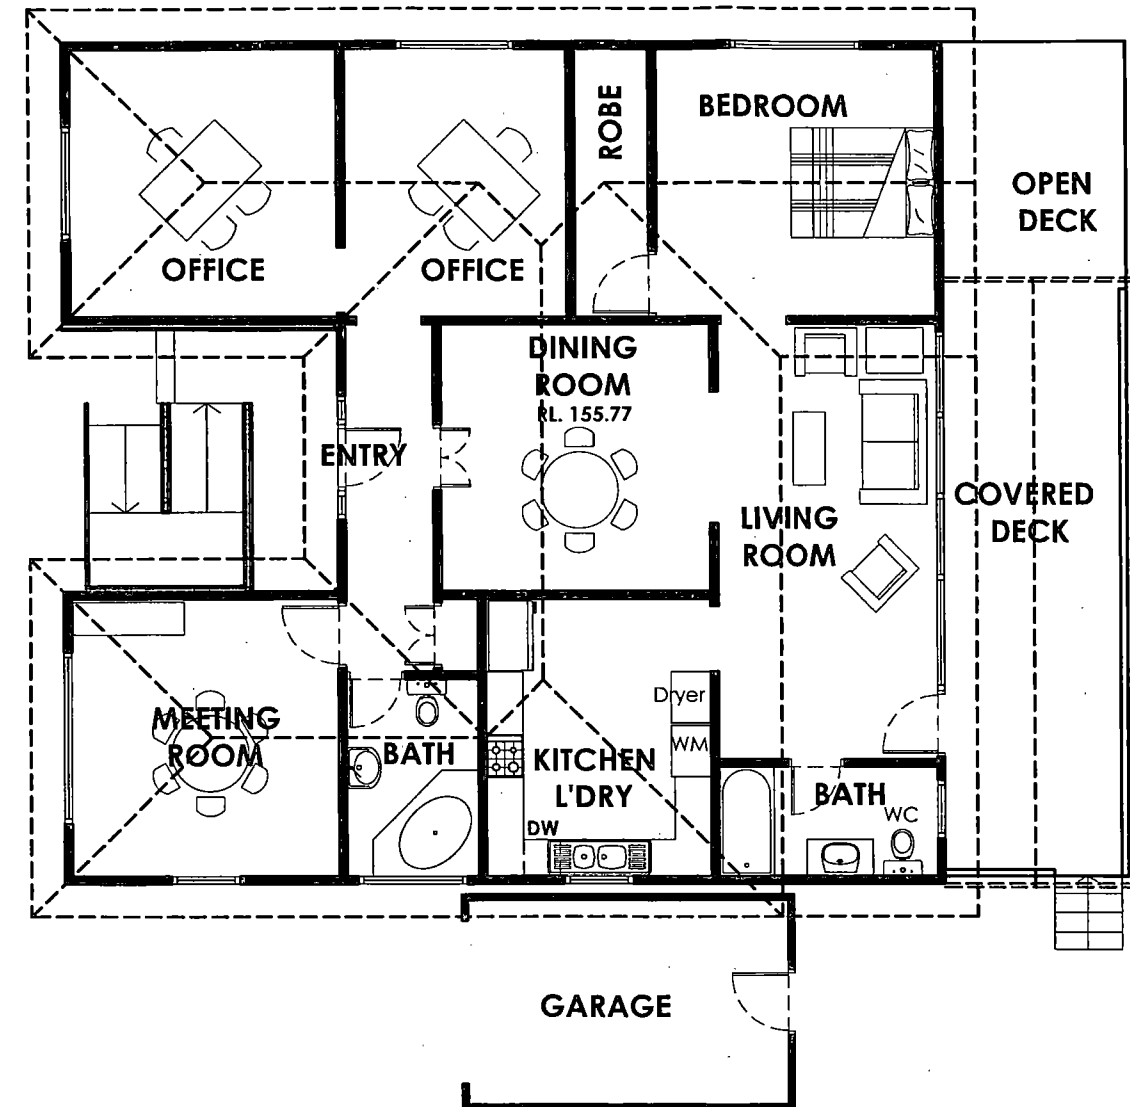

FLOOR PLAN SCALE: 1:100 At A3

THIS PLAN IS TO BE READ IN
CONJUNCTION WITH

REV2012/0100

WARRINGAH COUNCIL

1:100 @ A3
0 1 2 3 4m

All dimensions shown are nominal contractors must verify
all dimensions on site before proceeding



Tom Simmat & Associates Architects Pty Ltd

Principal Tom Simmat BoA Reg No. 4392
"The Brolgas" 6 Brolga Place BELROSE NSW 2085
tel: (02) 9453 0022 fax: (02) 9453 3306 email: tsa@archinet.com.au

PROJECT: Alterations & Additions	SCALE As Shown	DRG. No.	REV.
ADDRESS: 36 FRENCHS FOREST ROAD FRENCHES FOREST LOT 591 D.P. 843492	DATE: 23/5/2011	3	C
Floor Plan Entry Ramp Up Detail	DRONE: Hand Dn	PRJ. NO.:	DA
	CHECKED: TS	1110	