
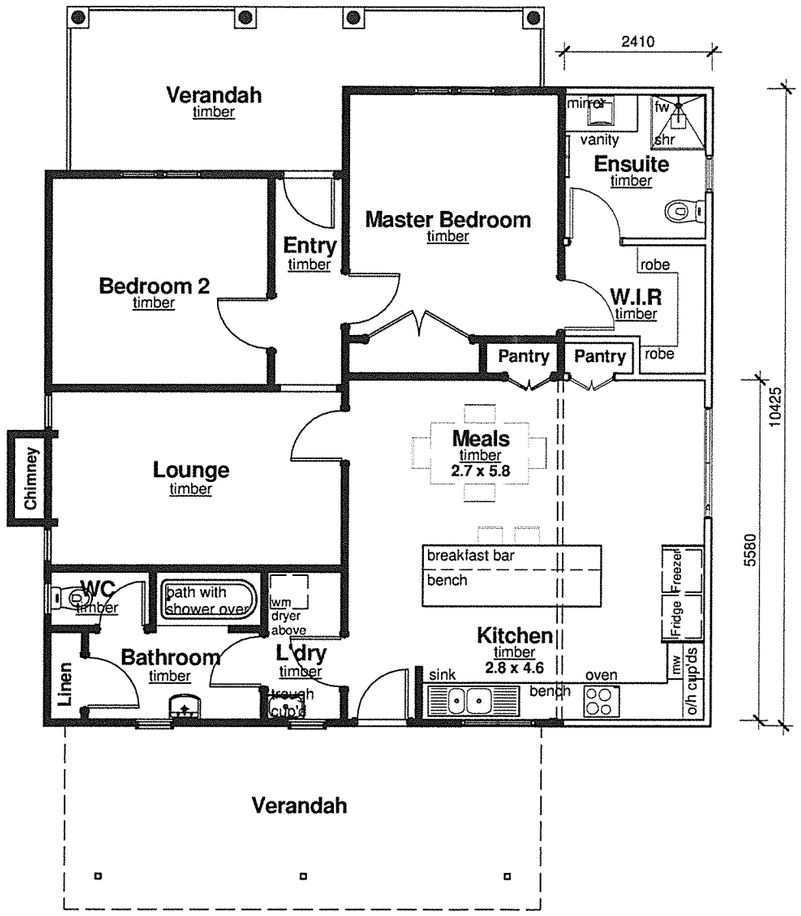


Proposed Floor Plan

scale 1 : 100


Floor Area's

Existing Residence:	77m² / 8.28sq's
Existing Verandah:	39.10m² / 4.20sq's
Additions to Residence:	23.76m² / 2.55sq's = 30.85%
Total Under Roof:	146.10m² / 15.73sq's

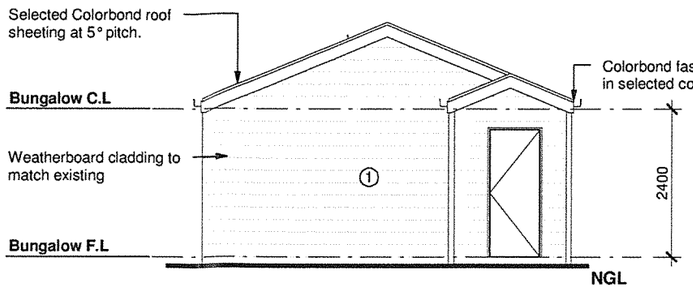


Proposed Gamesroom South Elev.

scale 1 : 100

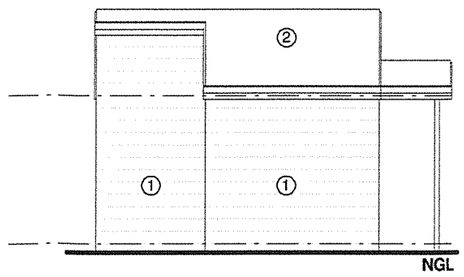

Proposed Gamesroom West Elev.

scale 1 : 100

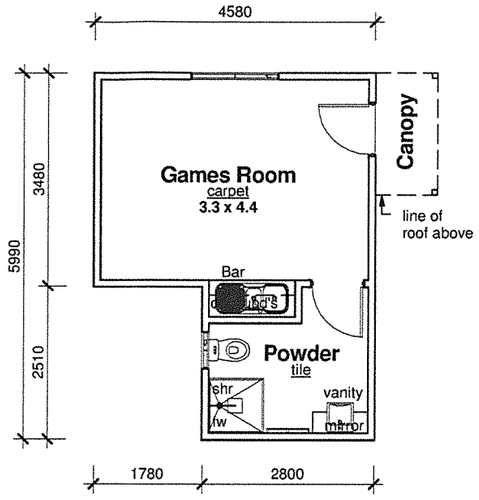

Proposed Gamesroom Floor Plan

scale 1 : 100

Floor Area's


Gamesroom	22.95m² / 2.47sq's
Total Under Roof	25m² / 2.69sq's

Elevation Colour Legend:

1. Weatherboard cladding
White to match existing.


2. Roof
Colorbond Slate Grey

3. Windows
White to match existing.

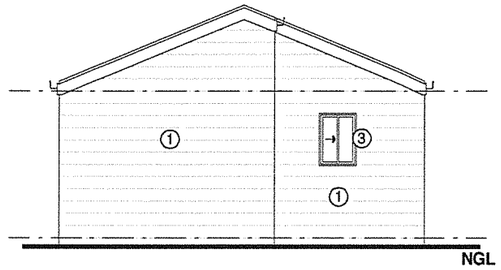

Proposed Gamesroom North Elev.

scale 1 : 100

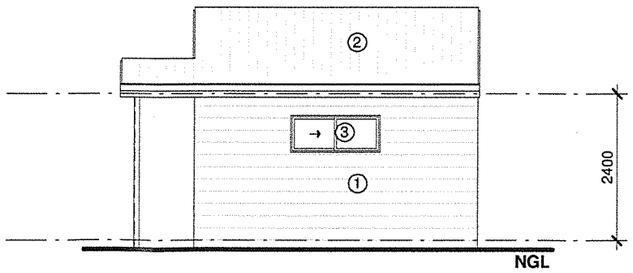

Proposed Gamesroom East Elev.

scale 1 : 100

Town Planning

rev no.	revision note	date
/	Town Planning First Issue	19-07-2012
A	Revised Design	25-05-2012

drawing title: **Proposed Floor Plans & Gamesroom Elevations**
project name: **Alterations & Additions to Existing Residence**
project address: **18 Caldwells Road, Eaglehawk 3556**
client name: **Donna Bibby**

north

DesignerBuilt by DKB

drawn DKB	checked DKB
date	June 12'
scale @ A3	1 : 100
job no.	12_003
drawing no. TP06	revision A

1. This Drawing shall be read in conjunction with all other drawings and specifications.
2. Before commencement of any works, on site confirmation of dimensions shown is the responsibility of the individual contractor.
3. DO NOT SCALE THESE DRAWINGS. Where dimensions are not shown and are deemed to be necessary, reference must be made to the Designer.
4. This drawing is Copyright and may not be used or reproduced in whole or in part without the express written permission of the Designer.

ADDRESS: 19 Orlando Street, Eaglehawk, Victoria 3556
MOBILE: 0438 356 491
EMAIL: designerbuilt@hotmail.com