


Existing Roof Plan

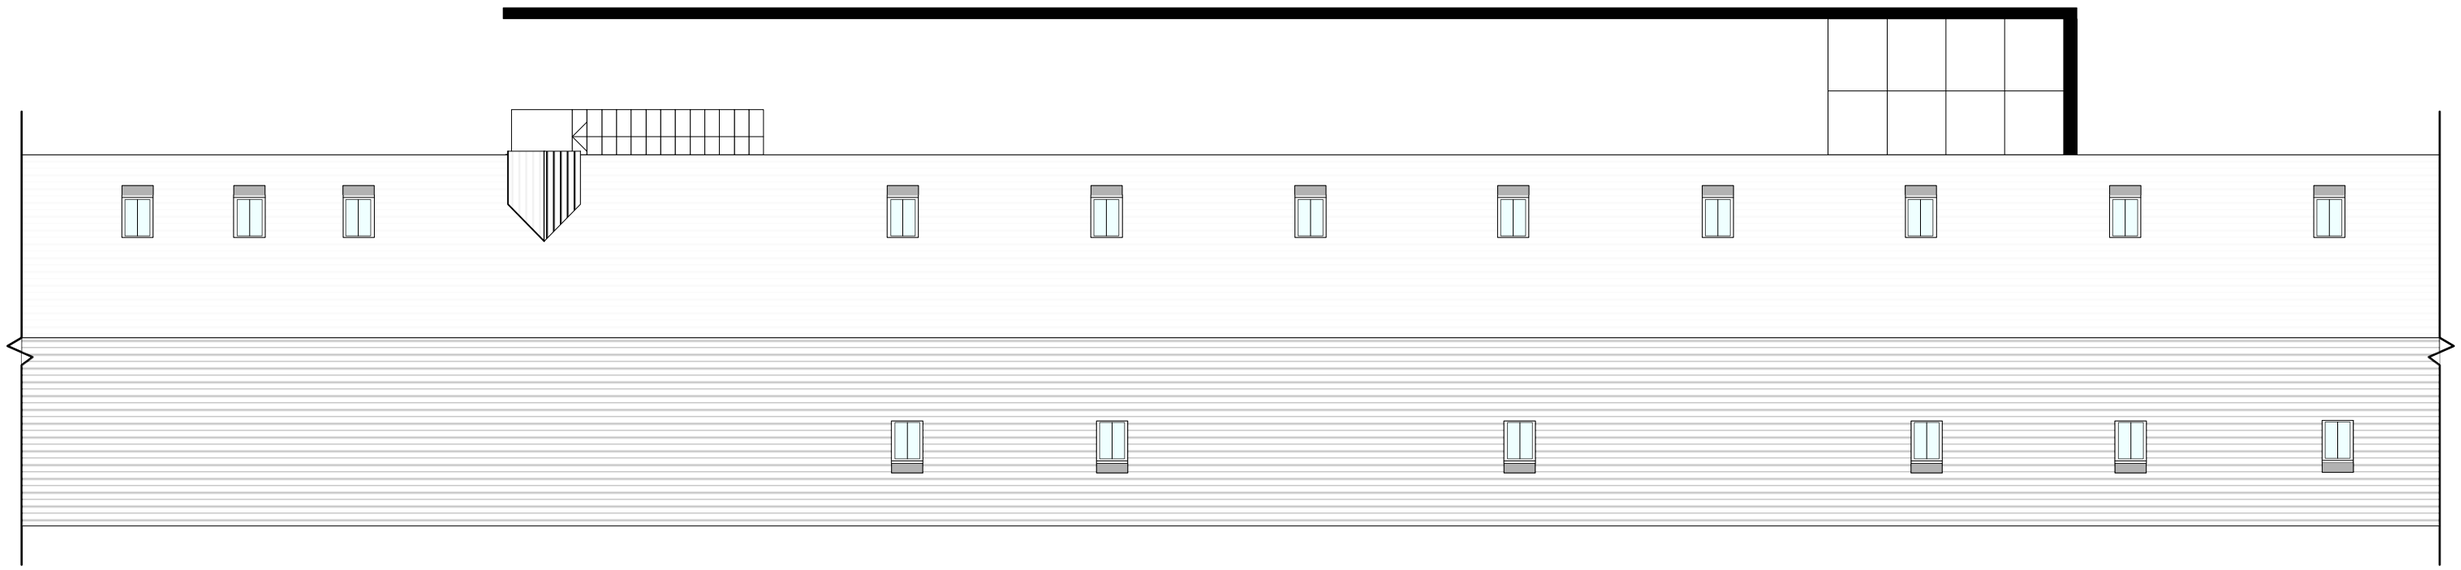

Proposed Roof Plan

0m 1m 2m 3m 4m 5m 10m

Scale 1:100

Rev	Amendments	Date
D	Note amended.	14.04.21
C	Existing roof plan added.	07.04.21
B	Planar glass amended.	08.03.21
A	Planar glass moved.	08.03.21

© Nye Saunders Ltd - Chartered Architects

Do not scale from this drawing except for Planning Application purposes

All dimensions are to be verified prior to construction

This drawing is prepared for Local Authority approval on behalf of the applicant named below and/or named on the planning or building regulation application forms and may be used for no other purpose. The copyright of the drawing and designs remains the architect's. All copies are for information only about the application; they may be used for no other purpose without the express written permission of Nye Saunders Ltd Chartered Architects.

Project	Project No.	Drawing No.	Revision.	Date
The Old Hop Kiln	20342	P104D	D	Dec 2020

Drawing Title	Scale	Paper Size	Drawn By	Checked By
Proposed and existing roof plans	1:100	A3	RLS	

Nye saunders chartered architects
3 Church Street, Godalming, Surrey. GU7 1EQ
Web: www.nyesaunders.co.uk e-mail: info@nyesaunders.co.uk Tel: 01483 418600