Note:

This plan was prepared as a proposed lot reconfiguration only and should not be used for any other purpose. The dimensions, areas and total number of lots shown hereon are subject to field survey and the requirements of Council and any other authority which may have requirements under the relevant legislation. In particular no reliance should be placed on the information for financial dealings involving the land.

This note is an integral part of the plan.

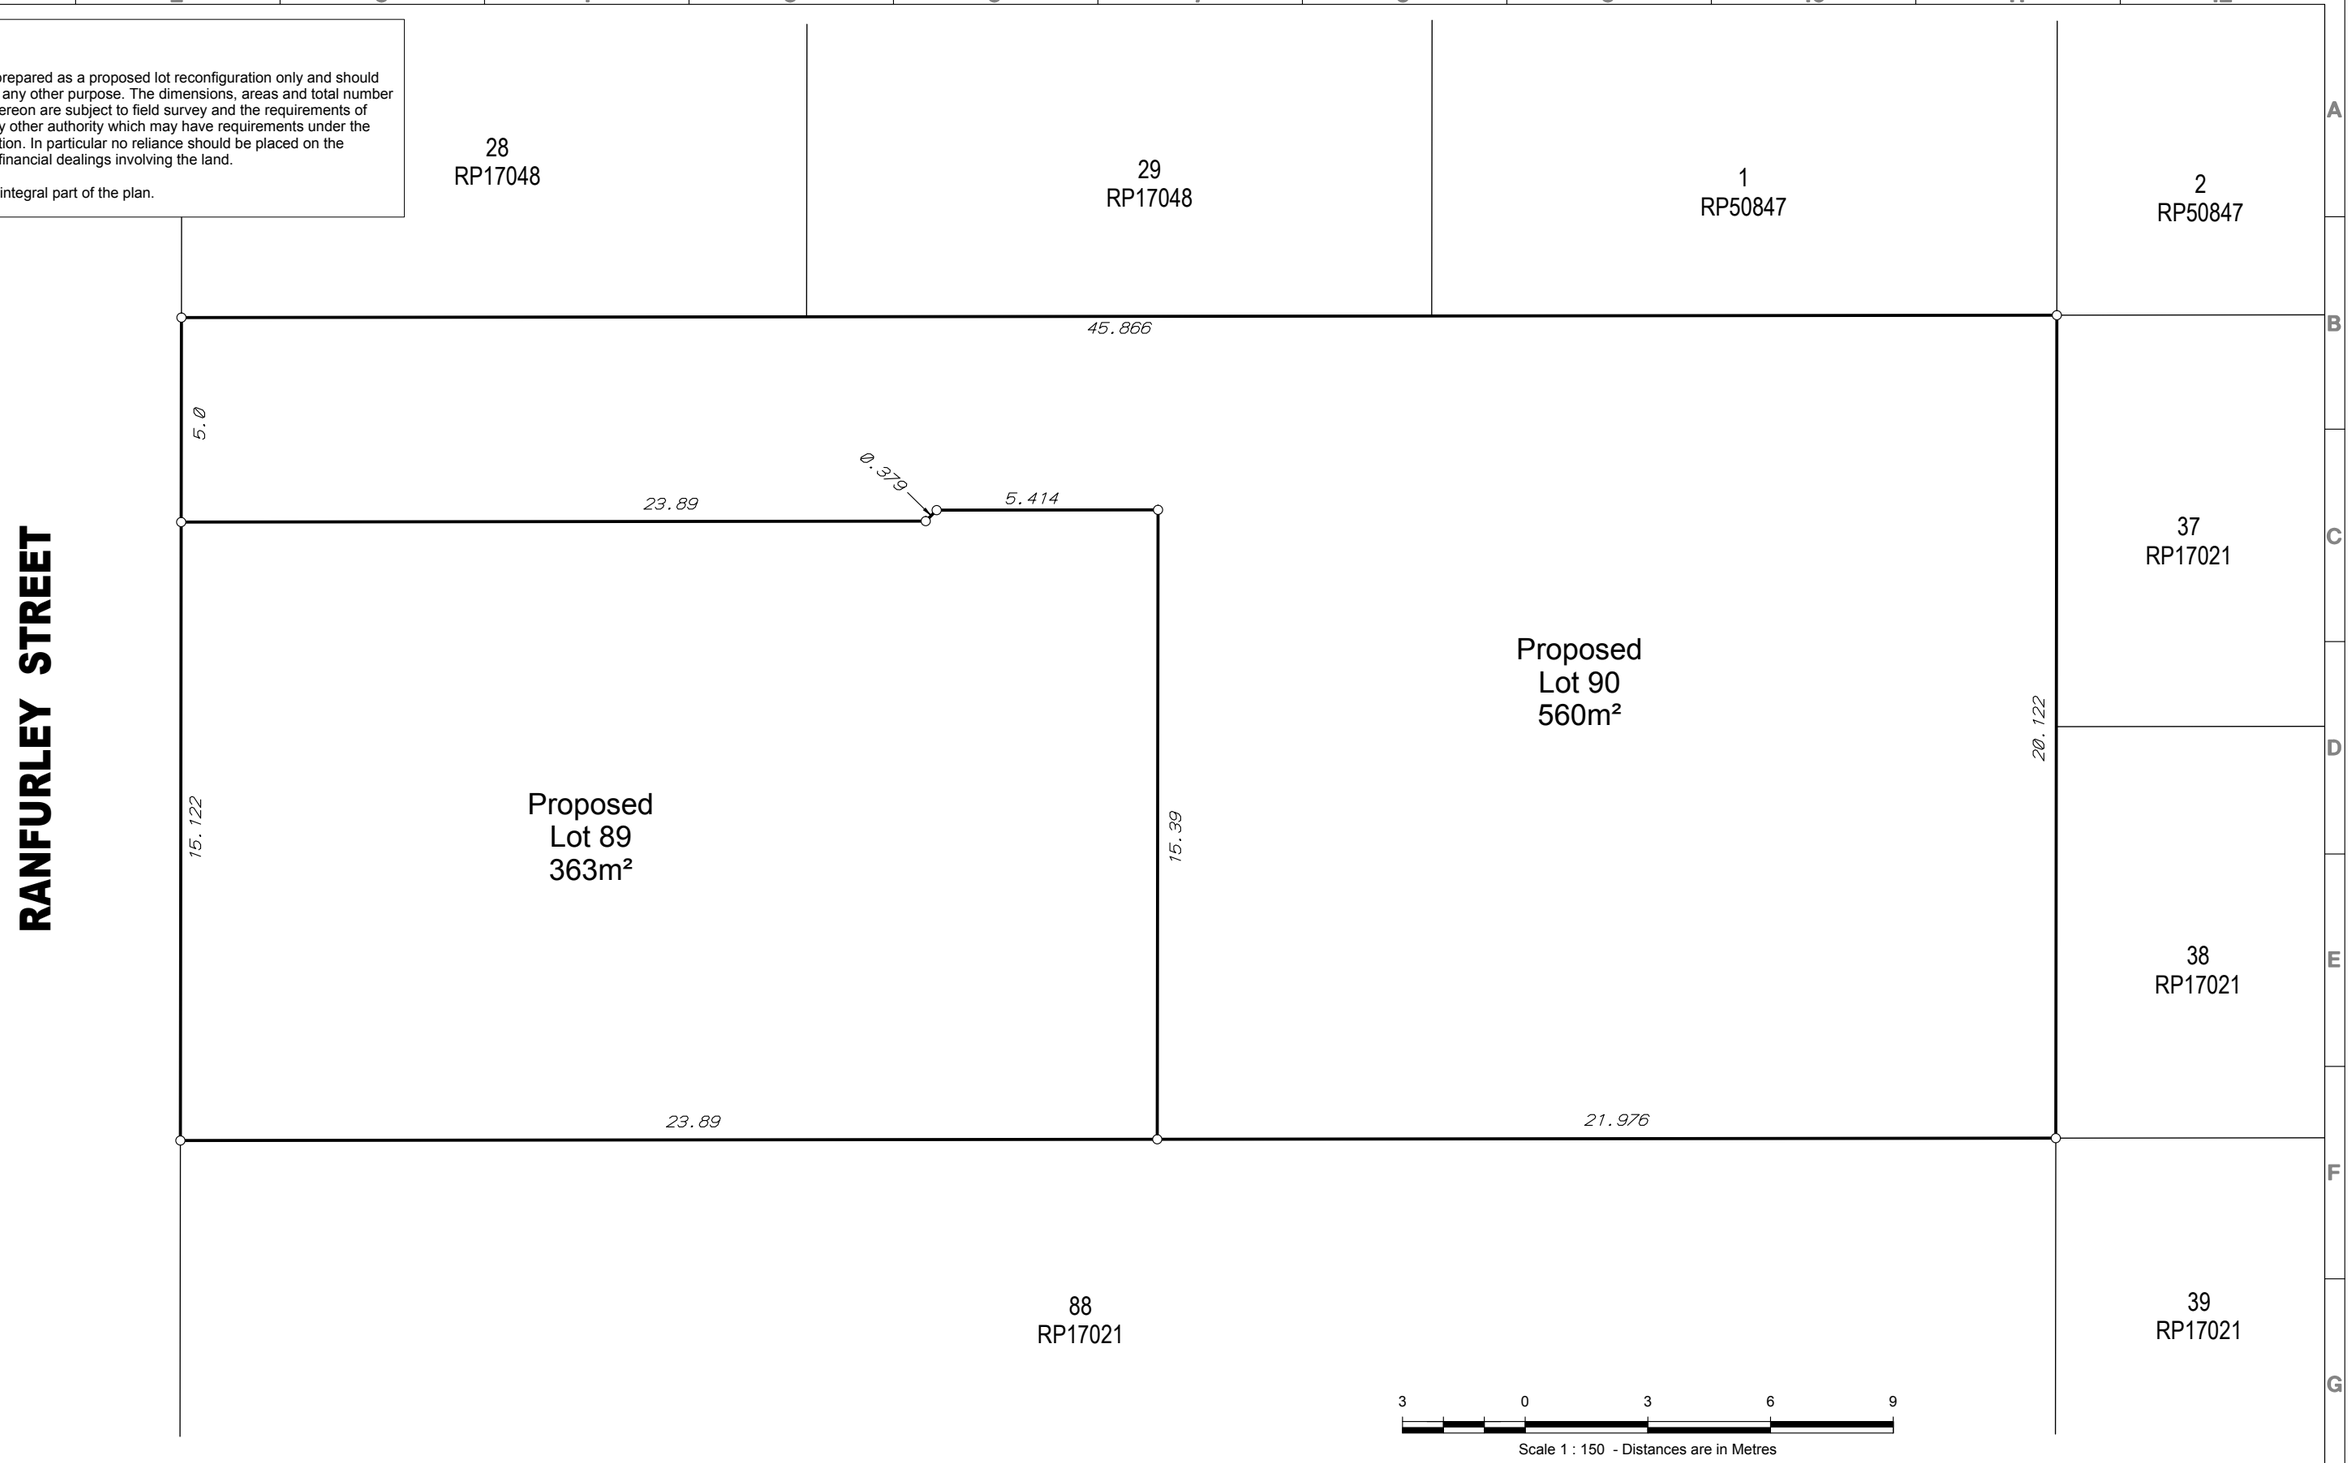

MINSTAFF SURVEY Pty Ltd
ABN 35 609 674 875

HEAD OFFICE
319 Margaret Street
Toowoomba QLD 4350
P (07) 4637 9790

BRISBANE OFFICE
6/269 Abbotsford Road
Bowen Hills QLD 4006
P (07) 3198 2462

CONSULTING, CADASTRAL, ENGINEERING & MINING SURVEYORS

Web: www.minstaffsurvey.com
E: admin@minstaffsurvey.com

Client: **BROWNLIE**

Project: **PROPOSED BOUNDARY REALIGNMENT**

Horizontal Datum: SP296121
Level Datum:

Surveyed: JL | Checked: MSS | Project No: M1991
Drawn: RD | Date: 16/8/2017 | Ref No: 603-PP
Local Authority: TOOWOOMBA R.C.

Description:

PROPOSED LOTS 89 & 90
OVER LOTS 89 & 90 ON RP17021

2 RANFURLEY STREET
NEWTOWN, QLD 4350

Rev	Date	Revision Details
A	16/8/2017	ISSUED TO CLIENT
B		
C		
D		
E		
F		

DATE OF SURVEY: 1/8/2017

Contour Interval
Major:
Minor:
Scale: 1 : 150
Sheet Size: A3
Drawing Number:
M1991 603 002
Sheet No. 2 of 2
Rev. A