
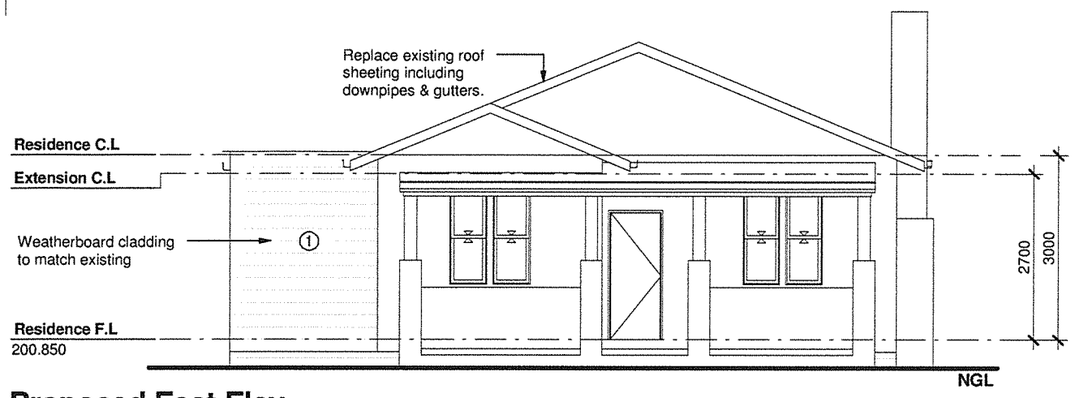



Proposed East Elev.

scale 1 : 100

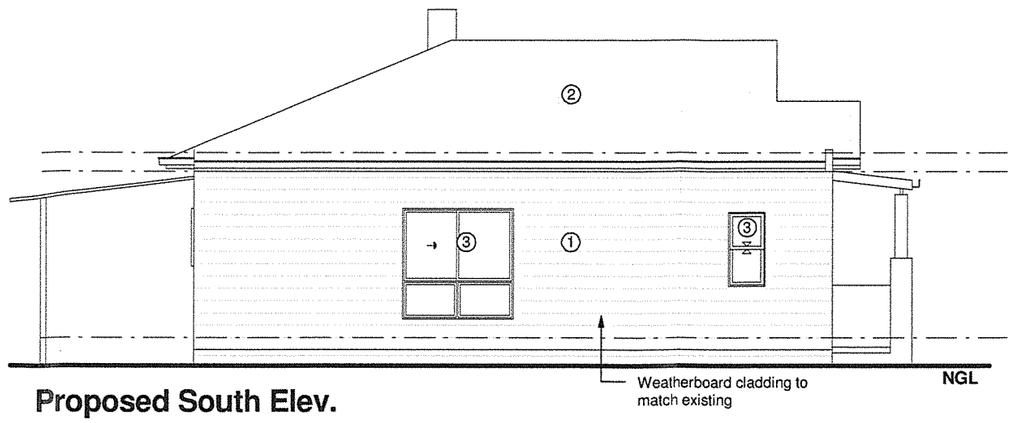


Proposed South Elev.

scale 1 : 100

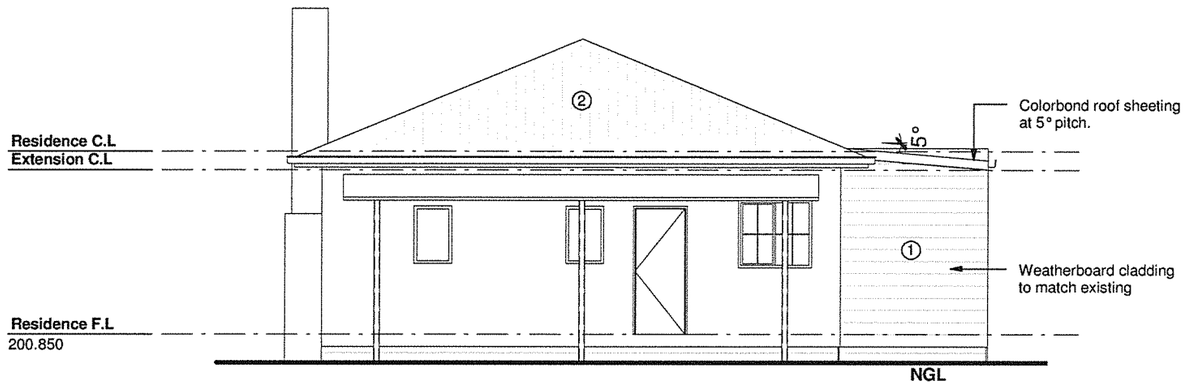

Proposed West Elev.

scale 1 : 100

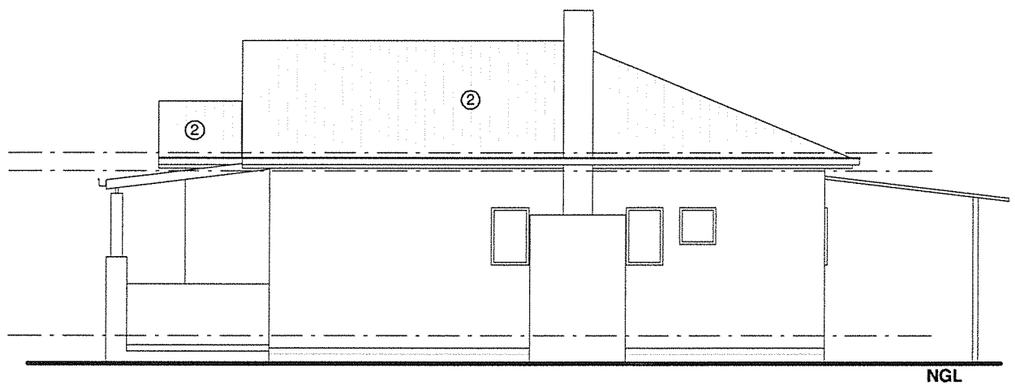


Proposed North Elev.

scale 1 : 100

Elevation Colour Legend:

1.	2.	3.
Weatherboard cladding White to match existing.	Roof Colorbond Slate Grey	Windows White to match existing.

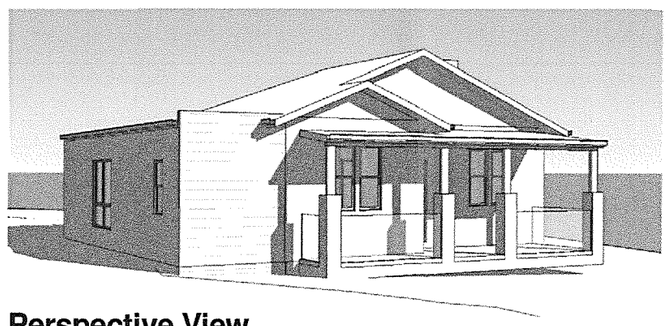

Perspective View

Town Planning

rev no.	revision note	date
/	Town Planning First Issue	19-07-2012

drawing title: **Proposed Residence Elevations**
project name: **Alterations & Additions to Existing Residence**
project address: **18 Caldwells Road, Eaglehawk 3556**
client name: **Donna Bibby**

DesignerBuilt by DKB

drawn	checked
DKB	DKB
date: June 12'	
scale @ A3: 1 : 100	
job no.: 12_003	
drawing no.: TP07	revision: /

1. This Drawing shall be read in conjunction with all other drawings and specifications.
2. Before commencement of any works, on site confirmation of dimensions shown is the responsibility of the individual contractor.
3. DO NOT SCALE THESE DRAWINGS. Where dimensions are not shown and are deemed to be necessary, reference must be made to the Designer.
4. This drawing is Copyright and may not be used or reproduced in whole or in part without the express written permission of the Designer.

ADDRESS: 19 Orlando Street, Eaglehawk, Victoria 3556
MOBILE: 0438 356 491
EMAIL: designerbuilt@hotmail.com