
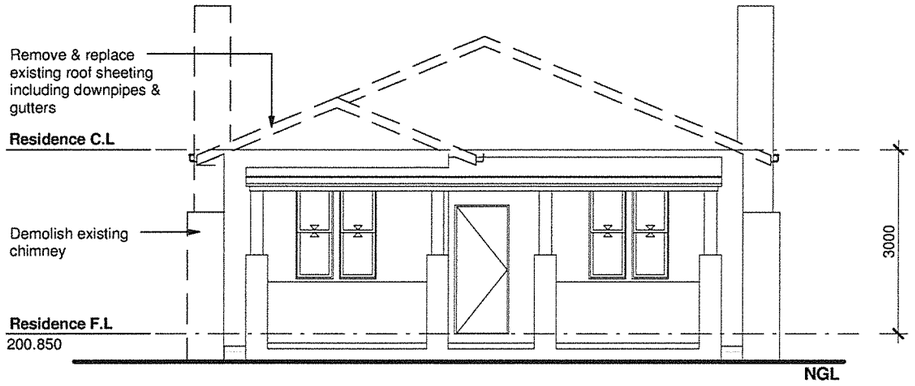



Existing / Demo East Elev.

scale 1 : 100

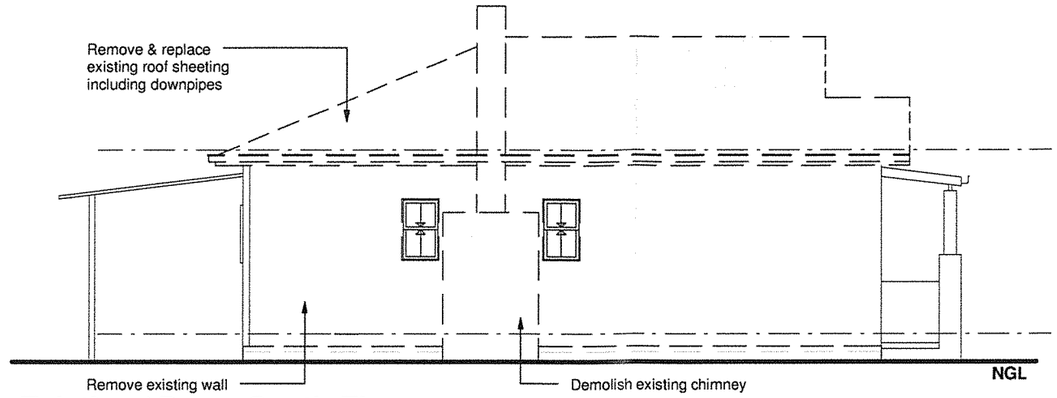


Existing / Demo South Elev.

scale 1 : 100

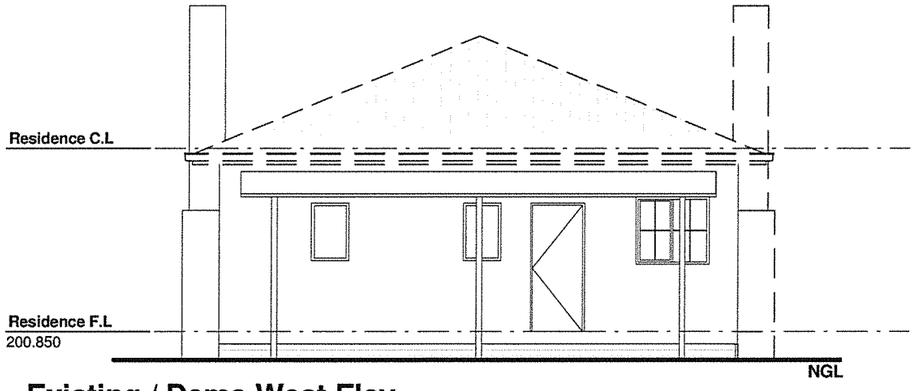

Existing / Demo West Elev.

scale 1 : 100

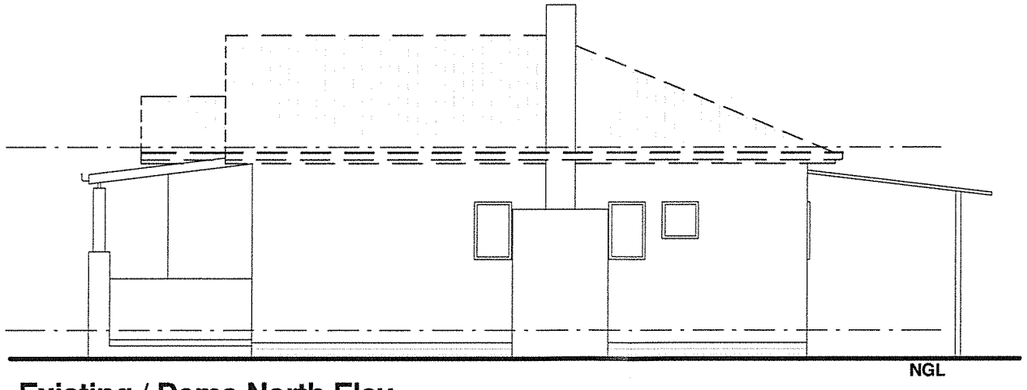

Existing / Demo North Elev.

scale 1 : 100

Town Planning

rev no.	revision note	date
/	Town Planning First Issue	19-07-2012

drawing title **Existing / Demolition Residence Elevations**

project name **Alterations & Additions to Existing Residence**

project address **18 Caldwells Road, Eaglehawk 3556**

client name **Donna Bibby**

DesignerBuilt by **DKB**

drawn DKB	checked DKB
date	June 12'
scale @ A3	1 : 100
job no.	12_003
drawing no. TP03	revision /

1. This Drawing shall be read in conjunction with all other drawings and specifications.
2. Before commencement of any works, on site confirmation of dimensions shown is the responsibility of the individual contractor.
3. DO NOT SCALE THESE DRAWINGS. Where dimensions are not shown and are deemed to be necessary, reference must be made to the Designer.
4. This drawing is Copyright and may not be used or reproduced in whole or in part without the express written permission of the Designer.

ADDRESS: 19 Orlando Street, Eaglehawk, Victoria 3556
MOBILE: 0438 356 491
EMAIL: designerbuilt@hotmail.com