


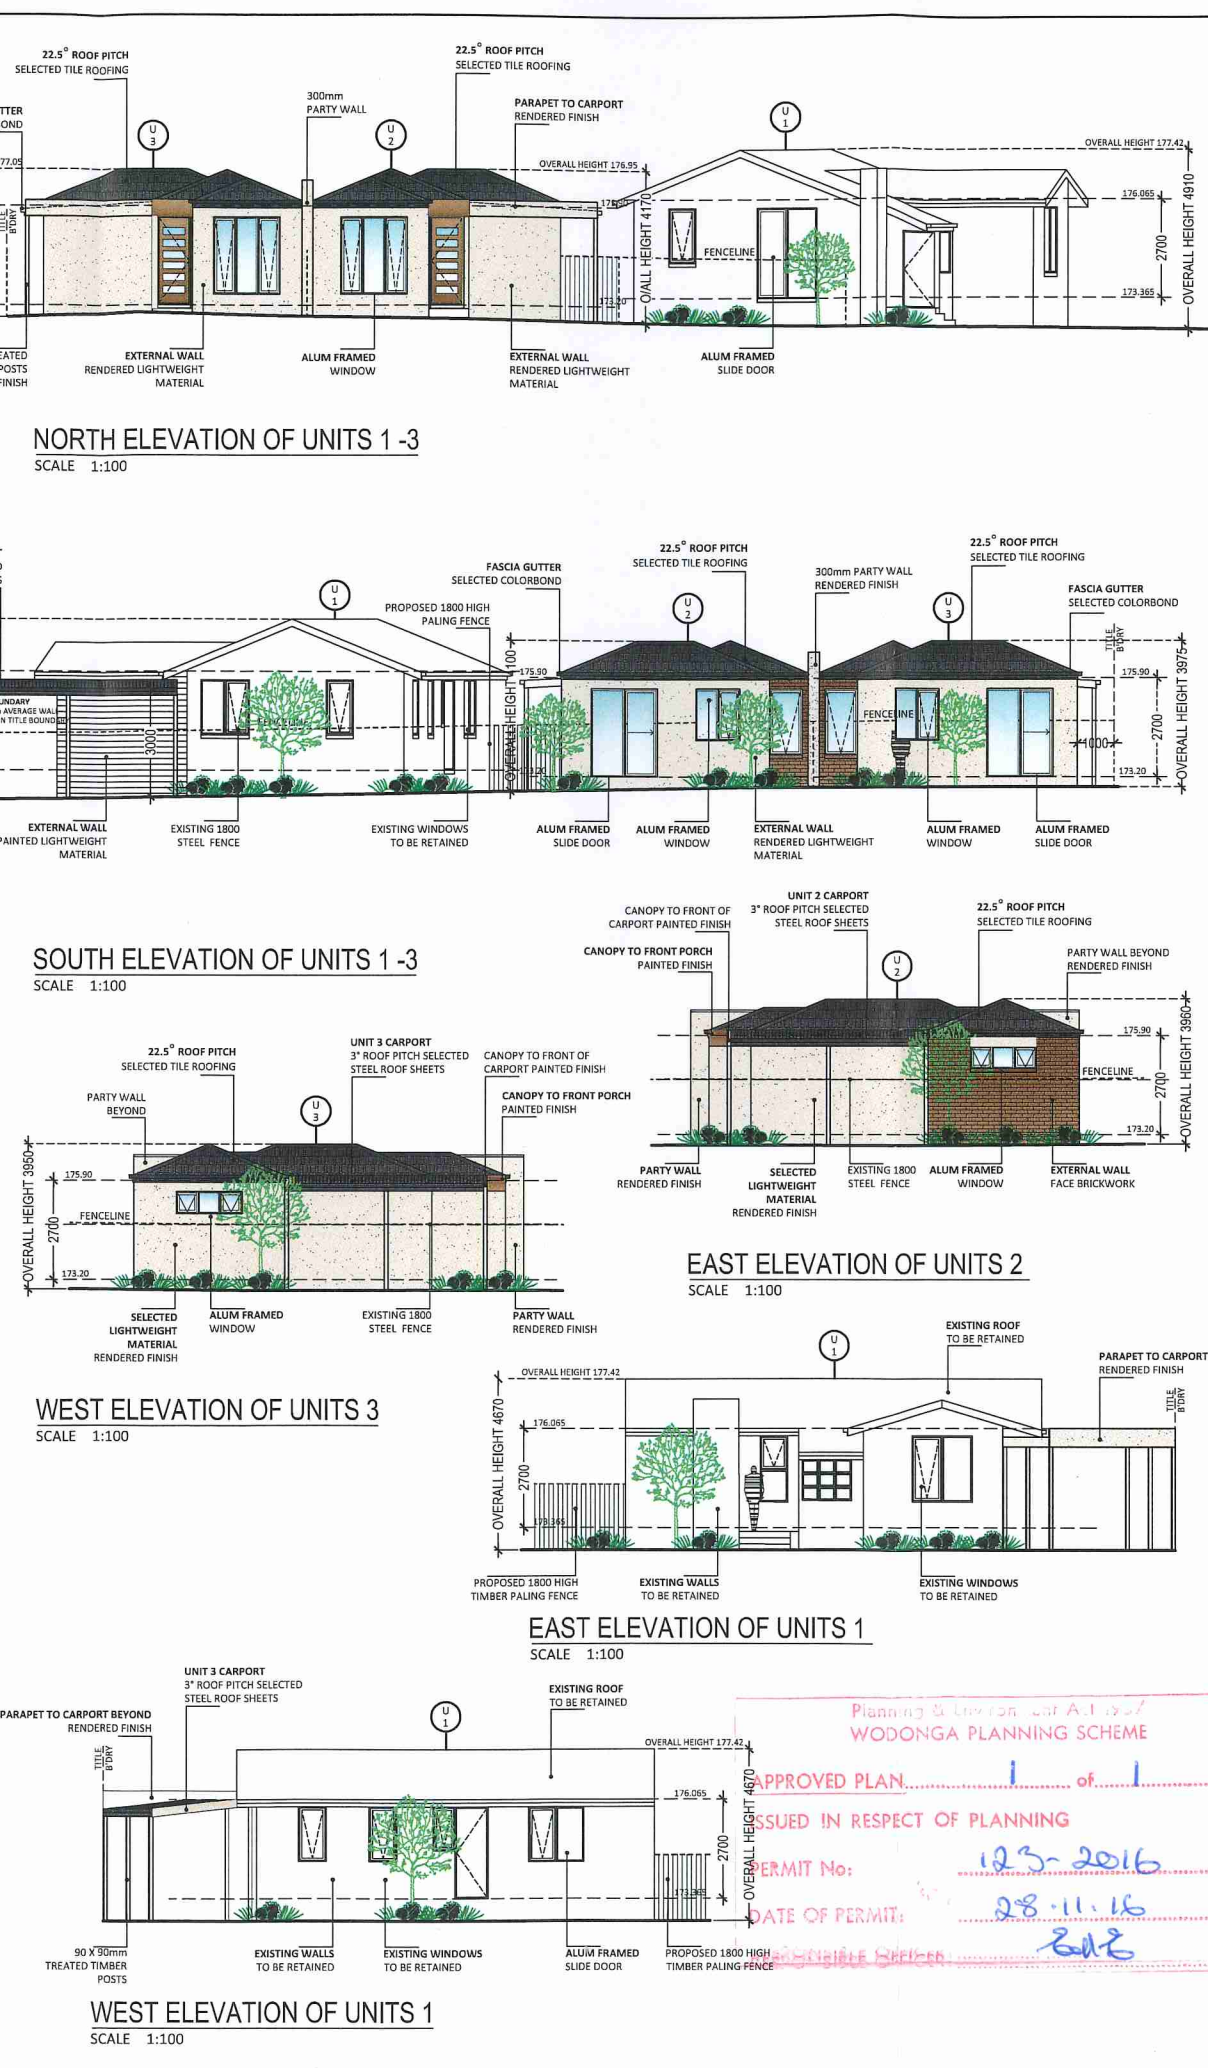

| EXISTING UNIT 1   |                   |                                     |
|---|-------------------|-------------------------------------|
| AREAS   | M <sup>2</sup>    | Sq                                  |
| GROUND FLOOR   | 83.63             | 9.00                                |
| CARPORT   | 21.00             | 2.26                                |
| TOTAL   | 104.63            | 11.26                               |
| TOTAL P.O.S   | 74.76             | -                                   |
| PROPOSED UNIT 2   |                   |                                     |
| AREAS   | M <sup>2</sup>    | Sq                                  |
| GROUND FLOOR   | 49.98             | 5.38                                |
| CARPORT   | 19.25             | 2.07                                |
| PORCH   | 1.25              | 0.13                                |
| TOTAL   | 70.48             | 10.54                               |
| TOTAL P.O.S   | 29.95             | -                                   |
| PROPOSED UNIT 3   |                   |                                     |
| AREAS   | M <sup>2</sup>    | Sq                                  |
| GROUND FLOOR   | 49.57             | 5.34                                |
| CARPORT   | 19.25             | 2.07                                |
| PORCH   | 1.63              | 0.18                                |
| TOTAL   | 70.45             | 7.58                                |
| TOTAL P.O.S   | 30.99             | -                                   |
| SITE COVERAGE   |                   | M <sup>2</sup>                      |
| SITE AREA   | 585.05            |                                     |
| BUILDING AREA   | 201.83            |                                     |
| SITE COVERAGE   | 34.42%            |                                     |
| AREA OF DRIVEWAY/PATHWAY   | 53.00             |                                     |
| TOTAL SITE AREA   | 254.83            |                                     |
| TOTAL SITE COVERAGE   | 43.57%            |                                     |
| NOTE: PERMEABLE: 56.53% TOTAL: 269.51m <sup>2</sup><br>NOTE: 20% TO BE PERMEABLE ie NOT COVERED   |                   |                                     |
| COLOUR & MATERIAL SCHEDULE   |                   |                                     |
|   | GROUND FLOOR WALL | SELECTED FACE BRICK BROWN COLOUR    |
|   | EXTERNAL WALL     | RENDERED BRICK CREAM COLOUR         |
|   | ROOF              | SELECTED TILE ROOF CHARCOAL COLOUR  |
|   | GUTTER & FASCIA   | SELECTED COLOURBOND CHARCOAL COLOUR |
|   | WINDOWS           | ALUMINIUM FRAME CREAM COLOUR        |
| DATE   | REV               | AMENDMENTS                          |
|   |                   |                                     |
| FLOOR PLAN & ELEVATIONS   |                   |                                     |
| PROJECT:   |                   |                                     |
| PROPOSED UNITS AT THE REAR No. 1 SWAN STREET, WODONGA, VIC 3690   |                   |                                     |
| CLIENT: MR. M. VUKADINOVIC   |                   |                                     |
| BUILDER: -   |                   |                                     |
| KOSTIC & ASSOCIATES PTY. LTD.<br>PO BOX 15<br>NARRE WARREN NORTH<br>PH: 9796 8360 FAX: 9796 8359<br>EMAIL: ADMIN@KOSTIC.COM.AU   |                   |                                     |
| SHEET   | 1 OF 1            | JOB No.                             |
| DATE   | AUG. 16           | REV                                 |
| DRAWN   | S.J.              | E                                   |
| COPYRIGHT WARNING - KOSTIC & ASSOCIATES<br>This document / drawing is protected by federal copyright law. Copying in any shape or form, in whole or part, without the written authorisation of the drafting practitioner and/or author referred to is strictly prohibited. Civil proceedings claiming damages or other remedies may be brought against persons found copying this document without permission. COPYRIGHT |                   |                                     |

Planning & Design Unit A-1.1.1.2  
WODONGA PLANNING SCHEME

APPROVED PLAN... 1 of 1

ISSUED IN RESPECT OF PLANNING

PERMIT No: 123-2016

DATE OF PERMIT: 28.11.16

12/11/16