

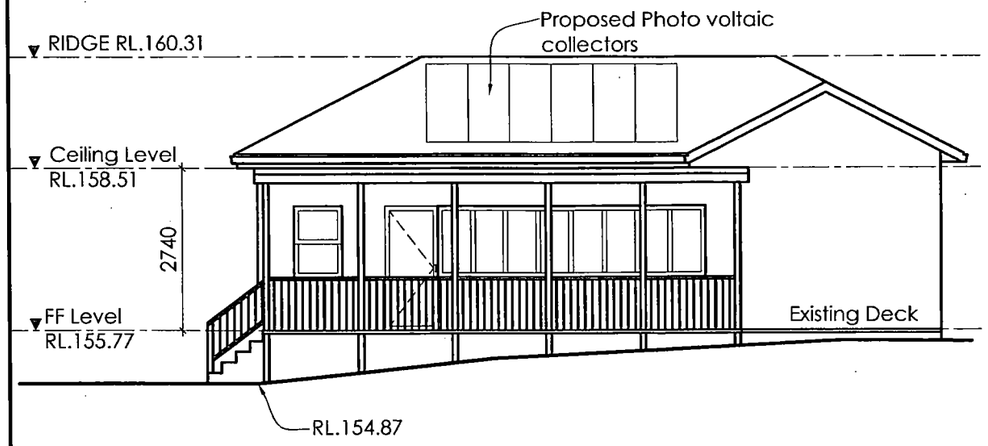



NORTH ELEVATION

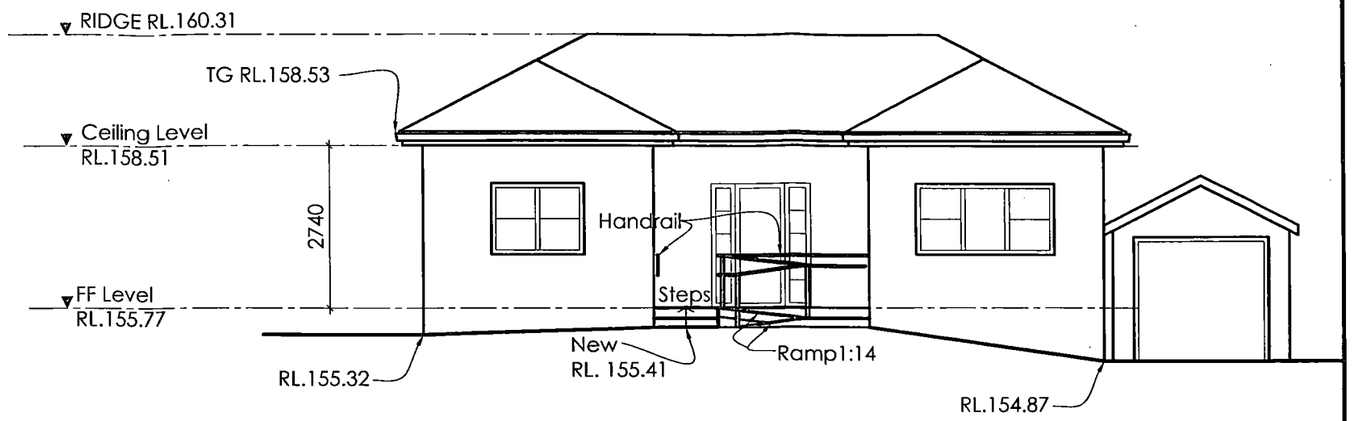

SOUTH ELEVATION

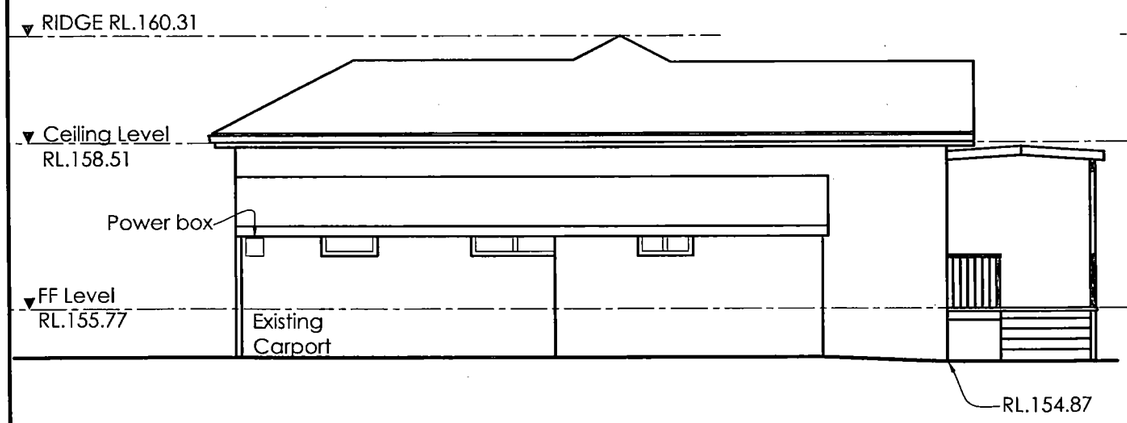

EAST ELEVATION

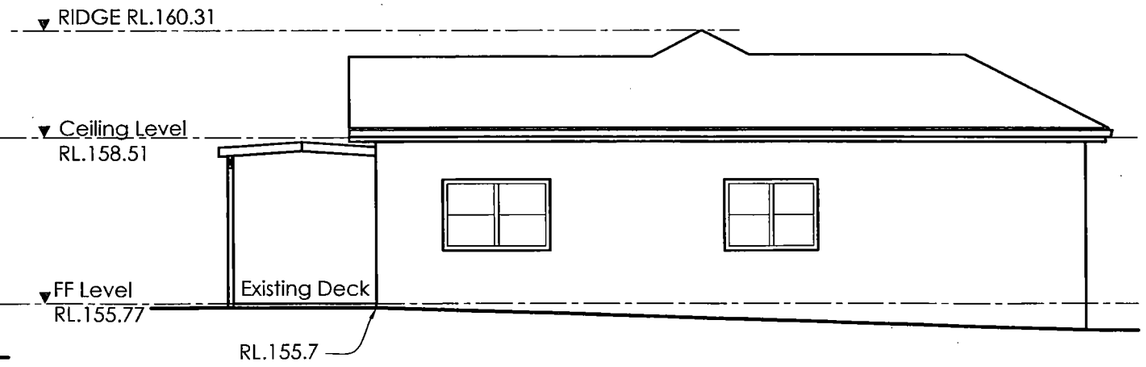

WEST ELEVATION

THIS PLAN IS TO BE READ IN CONJUNCTION WITH

REV2012/0100

WARRINGAH COUNCIL

1:100 @ A3

0 1 2 3 4m

All dimensions shown are nominal contractors must verify all dimensions on site before proceeding

Tom Simmat & Associates Architects Pty.Ltd
Principal Tom Simmat BoAregNo.4392
"The Brolgas" 6 Brolga Place BELROSE NSW 2085
tel: (02) 9453 0022 fax: (02) 9453 3306 email: tsa@archinet.com.au

PROJECT: Alterations & Additions

ADDRESS: 36 FRENCHS FOREST ROAD FRENCHES FOREST LOT 591 D.P. 843492

North,South,East & West Elevations

SCALE: 1:100 At A3

DATE: 28/8/2011

DRAWN: Hard Da

CHECKED: TS

DWG. No. 4

REV. C

PRJ. NO.: 1110

DA