© 2005 COPYRIGHT The Law Society of New South Wales and The Real Estate Institute of New South Wales. You can prepare your own version of pages 1 and 2 of a computer or typewriter, and you can reproduce this form (or part of it) for educational purposes, but any other reproduction of this form (or part of it) is an infringement of copyright unless authorised by the copyright holders or legislation.

Contract for the sale of land – 2005 edition

TERM	MEANING OF TERM	
Vendor's agent	**Skyline Real Estate** **3-7/14 Frenchs Forest Road, Frenchs Forest, NSW 2086**	**Phone: 9452 3444** **Fax: 02 9452 4555** **Ref: Rod Cousins**
Co-agent		
Vendor	**Michael James Eggleton and Shirley Anne Eggleton** **7 Sunset Place, Frenchs Forest, NSW 2086**	
Vendor's Solicitor	**T. H. Walker** **Darley House "The Centre" 1st Floor, Darley Street, Forestville NSW 2087** **DX 21311 Forestville**	**Phone: 02 9453 3044** **Fax: 02 9453 3141** **Ref: TW:120049**
Completion date	**6 weeks after the date of this contract** (clause 15)	
Land (Address, plan details and title reference)	**7 Sunset Place, Frenchs Forest 2086** **Registered Plan: Lot 13 Plan DP204356** **Folio Identifier 13/204356**	
	☒ VACANT POSSESSION ☐ subject to existing tenancies	
Improvements	☒ HOUSE ☐ garage ☐ carport ☐ home unit ☐ carspace ☐ none ☐ other:	
Attached copies	☒ Documents in the List of Documents as marked or as numbered: ☐ Other documents:	

A real estate agent is permitted by *legislation* to fill up the items in this box in a sale of residential property.

Inclusions	☒ blinds	☒ curtains	☐ insect screens	☒ stove
	☐ built-in wardrobes	☐ dishwasher	☒ light fittings	☐ pool equipment
	☐ clothes line	☒ fixed floor coverings	☐ range hood	☐ TV antenna
	☐ other:			

Exclusions

Purchaser

Purchaser's solicitor

Price $

Deposit $_____ (10% of the price, unless otherwise stated)

Balance $

Contract date (if not stated, the date this contract was made)

Vendor **Witness**

GST AMOUNT (optional)
The price includes
GST of:

Purchaser ☐ JOINT TENANTS ☐ tenants in common ☐ in unequal shares **Witness**

Tax information (the parties promise this is correct as far as each party is aware)

Land tax is adjustable	☒ NO	☐ yes	
GST: Taxable supply	☒ NO	☐ yes in full	☐ yes to an extent
Margin scheme will be used in making the taxable supply	☒ NO	☐ yes	

This sale is not a taxable supply because (one or more of the following may apply) the sale is:

- ☐ not made in the course or furtherance of an enterprise that the vendor carries on (section 9-5(b))
- ☐ by a vendor who is neither registered nor required to be registered for GST (section 9-5(d))
- ☐ GST-free because the sale is the supply of a going concern under section 38-325
- ☐ GST-free because the sale is subdivided farm land or farm land supplied for farming under Subdivision 38-O
- ☒ input taxed because the sale is of eligible residential premises (sections 40-65, 40-75(2) and 195-1)

HOLDER OF STRATA OR COMMUNITY TITLE RECORDS – Name, address and telephone number

List of Documents

General

- [x] 1 property certificate for the land
- [x] 2 plan of the land
- [ ] 3 unregistered plan of the land
- [ ] 4 plan of land to be subdivided
- [ ] 5 document that is to be lodged with a relevant plan
- [x] 6 section 149(2) certificate (Environmental Planning and Assessment Act 1979)
- [ ] 7 section 149(5) information included in that certificate
- [x] 8 sewerage connections diagram
- [ ] 9 sewer mains diagram
- [ ] 10 document that created or may have created an easement, profit à prendre, restriction on use or positive covenant disclosed in this contract
- [ ] 11 section 88G certificate (positive covenant)
- [ ] 12 survey report
- [ ] 13 section 317A certificate (certificate of compliance)
- [ ] 14 building certificate given under *legislation*
- [ ] 15 insurance certificate (Home Building Act 1989)
- [ ] 16 brochure or note (Home Building Act 1989)
- [ ] 17 section 24 certificate (Swimming Pools Act 1982)
- [ ] 18 lease (with every relevant memorandum or variation)
- [ ] 19 other document relevant to tenancies
- [ ] 20 old system document
- [ ] 21 Crown tenure card
- [ ] 22 Crown purchase statement of account
- [ ] 23 Statutory declaration regarding *vendor duty*

Strata or community title (clause 23 of the contract)

- [ ] 24 property certificate for strata common property
- [ ] 25 plan creating strata common property
- [ ] 26 strata by-laws not set out in *legislation*
- [ ] 27 strata development contract or statement
- [ ] 28 strata management statement
- [ ] 29 leasehold strata - lease of lot and common property
- [ ] 30 property certificate for neighbourhood property
- [ ] 31 plan creating neighbourhood property
- [ ] 32 neighbourhood development contract
- [ ] 33 neighbourhood management statement
- [ ] 34 property certificate for precinct property
- [ ] 35 plan creating precinct property
- [ ] 36 precinct development contract
- [ ] 37 precinct management statement
- [ ] 38 property certificate for community property
- [ ] 39 plan creating community property
- [ ] 40 community development contract
- [ ] 41 community management statement
- [ ] 42 document disclosing a change of by-laws
- [ ] 43 document disclosing a change in a development or management contract or statement
- [ ] 44 document disclosing a change in boundaries
- [ ] 45 certificate under Management Act – section 109 (Strata Schemes) or section 26 (Community Land)

WARNINGS

1. Various Acts of Parliament and other matters can affect the rights of the parties to this contract. Some important matters are actions, claims, decisions, licences, notices, orders, proposals or rights of way involving

AGL Gas Networks Limited	Government Business & Government Procurement	Public Works Dept
Council	Heritage Office	Roads & Traffic Authority
County Council	Infrastructure Planning and Natural Resources	Rural Lands Protection Board
East Australian Pipeline Limited	Land & Housing Corporation	Sustainable Energy Development
Education & Training Dept	Mine Subsidence Board	Telecommunications authority
Electricity authority	Owner of adjoining land	Water, sewerage or drainage authority
Environment & Conservation Dept	Primary Industries Department	
Fair Trading	RailCorp	

   If you think that any of these matters affects the property, tell your solicitor.
2. A lease may be affected by the Agricultural Tenancies Act 1990, the Residential Tenancies Act 1987 or the Retail Leases Act 1994.
3. If any purchase money is owing to the Crown, it may become payable when the transfer is registered.
4. If a consent to transfer is required under legislation, see clause 27 as to the obligations of the parties.
5. The vendor should continue the vendor's insurance until completion. If the vendor wants to give the purchaser possession before completion, the vendor should first ask the insurer to confirm this will not affect the insurance.
6. The purchaser will usually have to pay stamp duty on this contract. The sale will also usually be a vendor duty transaction. If duty is not paid on time, a party may incur penalties.
7. If the purchaser agrees to the release of deposit any rights in relation to the land (for example, the rights mentioned in clause 2.8) may be subject to the rights of other persons such as the vendor's mortgagee.
8. The purchaser should arrange insurance as appropriate.

DISPUTES

If you get into a dispute with the other party, the Law Society and Real Estate Institute encourage you to use informal procedures such as negotiation, independent expert appraisal or mediation (for example mediation under the Law Society Mediation Guidelines).

AUCTIONS

Regulations made under the Property Stock and Business Agents Act 2002 prescribe a number of conditions applying to sales by auction.

© 2005 COPYRIGHT The Law Society of New South Wales and The Real Estate Institute of New South Wales. You can prepare your own version of pages 1 and 2 of a computer or typewriter, and you can reproduce this form (or part of it) for educational purposes, but any other reproduction of this form (or part of it) is an infringement of copyright unless authorised by the copyright holders or legislation.

Contract for the sale of land - 2005 edition

TERM	MEANING OF TERM
Vendor's agent	
Co-agent	
Vendor	SEE ANNEXURE
Vendor's solicitor	
Completion date	42nd day after the contract date (clause 15)
Land (Address, plan details and title reference)	
	☐ VACANT POSSESSION ☐ subject to existing tenancies
Improvements	☐ HOUSE ☐ garage ☐ carport ☐ home unit ☐ carspace ☐ none ☐ other:
Attached copies	☐ Documents in the List of Documents as marked or as numbered: ☐ Other documents:

A real estate agent is permitted by *legislation* to fill up the items in this box in a sale of residential property.

Inclusions	☐ blinds	☐ curtains	☐ insect screens	☐ stove
	☐ built-in wardrobes	☐ dishwasher	☑ light fittings	☐ pool equipment
	☐ clothes line	☐ fixed floor coverings	☐ range hood	☐ TV antenna
	☐ other:			

Exclusions

Purchaser

Purchaser's solicitor

Price $

Deposit $ (10% of the price, unless otherwise stated)

Balance $

Contract date (if not stated, the date this contract was made)

Vendor **Witness**

GST AMOUNT (optional)
The price includes
GST of: $

Purchaser ☐ JOINT TENANTS ☐ tenants in common ☐ in unequal shares **Witness**

Tax information (the parties promise this is correct as far as each party is aware)

Vendor duty is payable	☐ NO	☐ yes in full	☐ yes to an extent
Deposit can be used to pay vendor duty	☐ NO	☐ yes	
Land tax is adjustable	☐ NO	☐ yes	
GST: Taxable supply	☐ NO	☐ yes in full	☐ yes to an extent
Margin scheme will be used in making the taxable supply	☐ NO	☐ yes	

This sale is not a taxable supply because (one or more of the following may apply) the sale is:

- ☐ not made in the course or furtherance of an enterprise that the vendor carries on (section 9-5(b))
- ☐ by a vendor who is neither registered nor required to be registered for GST (section 9-5(d))
- ☐ GST-free because the sale is the supply of a going concern under section 38-325
- ☐ GST-free because the sale is subdivided farm land or farm land supplied for farming under Subdivision 38-O
- ☐ input taxed because the sale is of eligible residential premises (sections 40-65, 40-75(2) and 195-1)

HOLDER OF STRATA OR COMMUNITY TITLE RECORDS – Name, address and telephone number

WARNING
SWIMMING POOLS

An owner of property on which a swimming pool is situated must ensure that the pool complies with the requirements of the *Swimming Pools Act 1992*. Penalties apply. Before purchasing a property on which a swimming pool is situated, a purchaser is strongly advised to ensure that the swimming pool complies with the requirements of that Act.

WARNING
SMOKE ALARMS

The owners of certain types of buildings and strata lots must have smoke alarms (or in certain cases heat alarms) installed in the building or lot in accordance with regulations under the Environmental Planning and Assessment Act 1979. It is an offence not to comply. It is also an offence to remove or interfere with a smoke alarm or heat alarm. Penalties apply.

IMPORTANT NOTICE TO VENDORS AND PURCHASERS

Before signing this contract you should ensure that you understand your rights and obligations, some of which are not written in this contract but are implied by law.

For example, as purchaser you should be satisfied that finance will be available at the time of completing the purchase (even if settlement might occur many months after signing this contract – in particular, if you are buying off the plan).

COOLING OFF PERIOD (PURCHASER'S RIGHTS)

1. This is the statement required by section 66X of the Conveyancing Act 1919 and applies to a contract for the sale of residential property.

2. The purchaser may rescind the contract at any time before 5 p.m. on the fifth business day after the day on which the contract was made, **EXCEPT** in the circumstances listed in paragraph 3.

3. There is **NO COOLING OFF PERIOD**:
   (a) if, at or before the time the contract is made, the purchaser gives to the vendor (or the vendor's solicitor or agent) a certificate that complies with section 66W of the Act; or
   (b) if the property is sold by public auction; or
   (c) if the contract is made on the same day as the property was offered for sale by public auction but passed in; or
   (d) if the contact is made in consequence of the exercise of an option to purchase the property, other than an option that is void under section 66ZG of the Act.

4. A purchaser exercising the right to cool off by rescinding the contract will forfeit to the vendor 0.25% of the purchase price of the property. The vendor is entitled to recover the amount forfeited from any amount paid by the purchaser as a deposit under the contract and the purchaser is entitled to a refund of any balance.

BREACH OF COPYRIGHT MAY RESULT IN LEGAL ACTION

SPECIAL CONDITIONS

30. Claim for Compensation

Notwithstanding anything to the contrary herein contained the parties hereto expressly agree that any claim for compensation whether under clause 6 or otherwise shall be deemed to be reasonable grounds for the purpose of clause 8 entitling the vendor to rescind.

31. Release of Deposit

Further to clause 2.8, so much of the deposit as exceeds the amount of the agent's commission shall be released for the benefit of the Vendor at the date hereof upon the following terms and conditions:

31.1 The portion of the deposit released may only be used by the Vendor as a deposit on real estate to be purchased by the Vendor.

31.2 Until required the deposit or such part as is to be released shall be retained by the Vendor's agent who shall invest same in accordance with clause 2.9.

32. Completion

32.1 For the purpose of clause 15 the parties acknowledge that fourteen (14) days shall be sufficient notice in any Notice to Complete issued in order to make time the essence of this Contract.

32.2 If completion does not take place on or before the date specified by this contract otherwise than as a result of any default by the Vendor the Purchaser shall pay interest at the rate of 9% per centum per annum on the balance of the purchase price and any other moneys owing pursuant to this Contract from the due date for completion until the date completion actually takes place (but without prejudice to all and any other rights of the Vendor pursuant to this Contract) and it is an essential term of this Contract that such interest be paid on completion. The Purchaser hereby acknowledges that interest at the rate of 9% per centum per annum represents a genuine pre-estimate of the liquated damages likely to be suffered by the Vendor as a result of completion not taking place within the time specified by this Contract.

33. Requisitions on Title

The purchaser acknowledges that the only form of general requisitions on title that the purchaser is entitled to raise pursuant to clause 5 shall be in the form attached.

SIGNED by Vendor ..... SIGNED by Purchaser .....

In the presence of: ..... In the presence of: .....

RESIDENTIAL PROPERTY REQUISITIONS ON TITLE

Vendor:
Purchaser:
Property:
Dated:

Possession and tenancies

1. Vacant possession of the property must be given on completion unless the Contract provides otherwise.
2. Is anyone in adverse possession of the property or any part of it?
3. (a) What are the nature and provisions of any tenancy or occupancy?
   (b) If they are in writing, all relevant documentation should be produced, found in order and handed over on completion with notices of attornment.
   (c) Please specify any existing breaches.
   (d) All rent should be paid up to or beyond the date of completion.
   (e) Please provide details of any bond together with the Rental Bond Board's reference number.
   (f) If any bond money is held by the Rental Bond Board, the appropriate transfer documentation duly signed should be handed over on completion.
4. Is the property affected by a protected tenancy? (A tenancy affected by Parts 2, 3, 4 or 5 of the *Landlord and Tenant (Amendment) Act 1948*.)
5. If the tenancy is subject to the *Residential Tenancies Act 1987*:
   (a) has either the vendor or any predecessor or the tenant applied to the Residential Tenancies Tribunal for an order?
   (b) have any orders been made by the Residential Tenancies Tribunal? If so, please provide details.

Title

6. Subject to the Contract, on completion the vendor should be registered as proprietor in fee simple of the property free from all encumbrances.
7. On or before completion, any mortgage or caveat or writ must be discharged, withdrawn or cancelled as the case may be) or, in the case of a mortgage or caveat, an executed discharge or withdrawal handed over on completion.
8. Are there any proceedings pending or concluded that could result in the recording of any writ on the title to the property or in the General Register of Deeds? If so, full details should be provided at least 14 days prior to completion.
9. When and where may the title documents be inspected?
10. Are the inclusions or fixtures subject to any charge or hiring agreement? If so, details must be given and any indebtedness discharged prior to completion or title transferred unencumbered to the vendor prior to completion.

Adjustments

11. All outgoings referred to in clause 14.1 of the Contract must be paid up to and including the date of completion.
12. Is the vendor liable to pay land tax or is the property otherwise charged or liable to be charged with land tax? If so:
   (a) to what year has a return been made?
   (b) what is the taxable value of the property for land tax purposes for the current year?

Survey and building

13. Subject to the Contract, survey should be satisfactory and show that the whole of the property is available and that there are no encroachments by or upon the property and that all improvements comply with local government/planning legislation.
14. Is the vendor in possession of a survey report? If so, please produce a copy for inspection prior to completion. The original should be handed over on completion.
15. (a) Have the provisions of the *Local Government Act*, the *Environmental Planning and Assessment Act 1979* and their regulations been complied with?
   (b) Is there any matter that could justify the making of an upgrading or demolition order in respect of any building or structure?
   (c) Has the vendor a Building Certificate which relates to all current buildings or structures? If so, it should be handed over on completion. Please provide a copy in advance.
   (d) Has the vendor a Final Occupation Certificate issued under the *Environmental Planning and Assessment Act 1979* for all current buildings or structures? If so, it should be handed over on completion. Please provide a copy in advance.
   (e) In respect of any residential building work carried out in the last 7 years:
      (i) please identify the building work carried out;
      (ii) when was the building work completed?
      (iii) please state the builder's name and licence number;
      (iv) please provide details of insurance under the *Home Building Act 1989*.
16. Has the vendor (or any predecessor) entered into any agreement with or granted any indemnity to the Council or any other authority concerning any development on the property?

© 2007 COPYRIGHT OF THE LAW SOCIETY OF NEW SOUTH WALES WHICH HAS APPROVED THIS PAGE AND THE FOLLOWING 1 PAGE. UNAUTHORISED REPRODUCTION IN WHOLE OR IN PART IS AN INFRINGEMENT OF COPYRIGHT

17. If a swimming pool is included in the property:
    (a) when did construction of the swimming pool commence?
    (b) is the swimming pool surrounded by a barrier which complies with the requirements of the *Swimming Pools Act 1992*?
    (c) if the swimming pool has been approved under the *Local Government Act 1993*, please provide details.
    (d) are there any outstanding notices or orders?
18. (a) To whom do the boundary fences belong?
    (b) Are there any party walls?
    (c) If the answer to (b) is yes, specify what rights exist in relation to each party wall and produce any agreement. The benefit of any such agreement should be assigned to the purchaser on completion.
    (d) Is the vendor aware of any dispute regarding boundary or dividing fences or party walls?
    (e) Has the vendor received any notice, claim or proceedings under the *Dividing Fences Act 1991* or the *Encroachment of Buildings Act 1922*?

Affectations

19. Is the vendor aware of any rights, licences, easements, covenants or restrictions as to use other than those disclosed in the Contract?
20. Is the vendor aware of:
    (a) any road, drain, sewer or storm water channel which intersects or runs through the land?
    (b) any dedication to or use by the public of any right of way or other easement over any part of the land?
    (c) any latent defects in the property?
21. Has the vendor any notice or knowledge that the property is affected by the following:
    (a) any resumption or acquisition or proposed resumption or acquisition?
    (b) any notice requiring work to be done or money to be spent on the property or any footpath or road adjoining? If so, such notice must be complied with prior to completion.
    (c) any work done or intended to be done on the property or the adjacent street which may create a charge on the property or the cost of which might be or become recoverable from the purchaser?
    (d) any sum due to any local or public authority? If so, it must be paid prior to completion.
    (e) any realignment or proposed realignment of any road adjoining the property?
    (f) any contamination?
22. (a) Does the property have the benefit of water, sewerage, drainage, electricity, gas and telephone services?
    (b) If so, do any of the connections for such services pass through any adjoining land?
    (c) Do any service connections for any other property pass through the property?
23. Has any claim been made by any person to close, obstruct or limit access to or from the property or to an easement over any part of the property?

Capacity

24. If the Contract discloses that the vendor is a trustee, evidence should be produced to establish the trustee's power of sale.

Requisitions and transfer

25. If the transfer or any other document to be handed over on completion is executed pursuant to a power of attorney, then at least 7 days prior to completion a copy of the registered power of attorney should be produced and found in order.
26. If the vendor has or is entitled to have possession of the title deeds the Certificate Authentication Code must be provided 7 days prior to settlement.
27. Searches, surveys, enquiries and inspection of title deeds must prove satisfactory.
28. The purchaser reserves the right to make further requisitions prior to completion.
29. Unless we are advised by you to the contrary prior to completion, it will be assumed that your replies to these requisitions remain unchanged as at completion date.

Information Provided Through
LEAP Searching
Ph. 1800 738 532 Fax. 1800 738 533

Title Search

LEAP Searching
An Approved LPI NSW
Information Broker

LAND AND PROPERTY INFORMATION NEW SOUTH WALES - TITLE SEARCH

FOLIO: 13/204356

SEARCH DATE	TIME	EDITION NO	DATE
17/1/2012	12:42 PM	6	10/5/2007

LAND

LOT 13 IN DEPOSITED PLAN 204356
AT FRENCH'S FOREST
LOCAL GOVERNMENT AREA WARRINGAH
PARISH OF MANLY COVE COUNTY OF CUMBERLAND
TITLE DIAGRAM DP204356

FIRST SCHEDULE

MICHAEL JAMES EGGLETON
SHIRLEY ANNE EGGLETON
AS JOINT TENANTS (T AD108598)

SECOND SCHEDULE (4 NOTIFICATIONS)

1 LAND EXCLUDES MINERALS AND IS SUBJECT TO RESERVATIONS AND CONDITIONS IN FAVOUR OF THE CROWN - SEE CROWN GRANT(S)
2 EXCEPTING LAND BELOW A DEPTH FROM THE SURFACE OF 15.24 METRES
3 J37341 COVENANT
4 AD108599 MORTGAGE TO NEWCASTLE PERMANENT BUILDING SOCIETY LIMITED

NOTATIONS

UNREGISTERED DEALINGS: NIL

*** END OF SEARCH ***

120049 PRINTED ON 17/1/2012

* Any entries preceded by an asterisk do not appear on the current edition of the Certificate of Title. Warning: the information appearing under notations has not been formally recorded in the Register. Leap Searching an approved NSW Information Broker hereby certifies that the information contained in this document has been provided electronically by the Registrar General in accordance with Section 968(2) of the Real Property Act 1900.

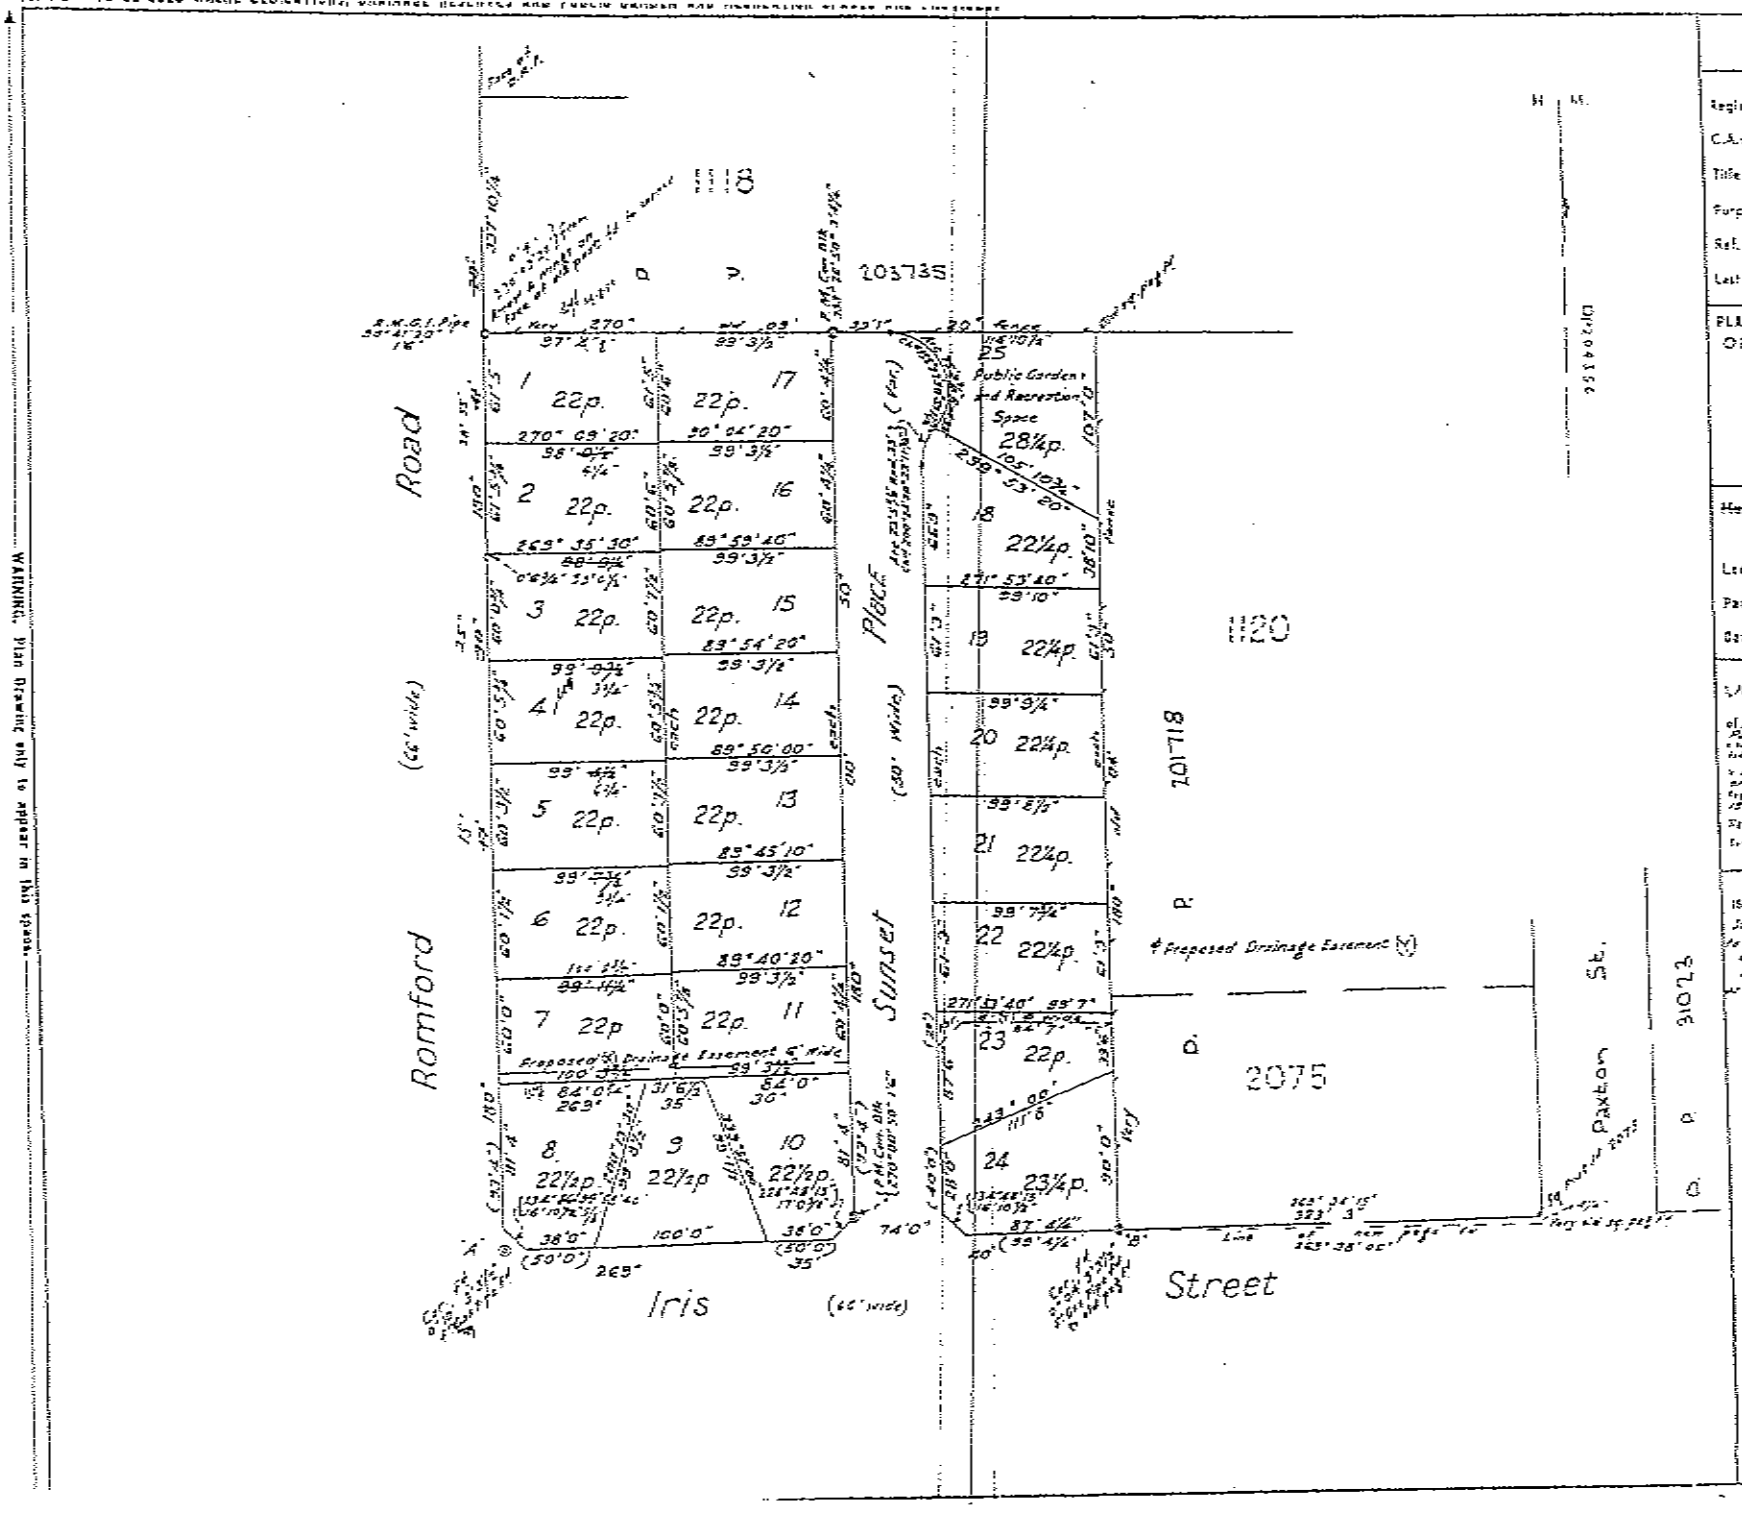

DP20

Registered: [illegible]

C.A.: 5757 of 15/6/61

Title System: Torrens

Purpose: Subdivision

Ref. Map: Warringah Sh. 37 #

Last Plan: Warringah Sh. 37

PLAN OF SUBDIVISION OF PORTION 1118

Scale: 60 feet to an inch

Mun., Shire: Warringah

Locality: French's Forest

Parish: Manly Cove

County: Cumberland

I, Walter George Hunt

of W. G. Hunt & Co. 384 Church St. Parramatta

Signature: [illegible]

Statements of Dedication, Easement, (Signature and Seal to appear in panel provided.)

It is intended to dedicate Sunset Place to the Public for road purposes. [illegible]

It is intended to create drainage easements as shown as appurtenant to Sunset Place

OFFICE USE ONLY.

WARNING. Plan Drawing only to appear in this space.

DP 204356

Registered: [illegible]

C.A.: 5287 of 1961

Title System: TORRENS

Purpose: Subdivision

Ref. Map: Warringah Sh.53 #

Last Plan: Warringah Sh.53

PLAN OF SUBDIVISION OF PORTION 319

Scale: 60 feet to an inch

Area: 43½ Hds.

City: Warringah

Locality: French's Forest

Parish: Manly Cove

County: Cumberland

I, Walter George Hunt

of W. G. Hunt & Co. 384 Church St.

Surveyor

a surveyor registered under the Surveyors Act, 1929, as amended, do hereby certify that the survey represented in this plan is accurate and that the said survey was completed on the [illegible] day of [illegible] 1961

Signature: [signature]

Surveyor registered under Surveyors Act, 1929, as amended

Statement of Restrictions, Reservations, (Signatures and Seals to appear for proof provisions)

It is intended to dedicate Council Road to the Public for the purpose, Site Plan cut & fill Grades & Levels

It is intended to provide drainage easements as shown on appurtenant to Council Road.

OFFICE USE ONLY.

WARNING: CREASING OR FOLDING WILL LEAD TO REJECTION.

SIGNATURES AND SEALS ONLY.

I hereby certify that the requirements of the Local Government Act 1919 have been complied with in respect to the proposed subdivision and new roads shown on this plan.

Subdivision No. 5287 Date 15 JUNE '61

Council Clerk [signature]

Approved by Council

The Common Seal of the Council of the SHIRE OF WARRINGAH was duly affixed on 15 JUN '61 pursuant to a resolution of Council passed on 5 SEP '60

Council Clerk [signature]

Mayor/President [signature]

CONVERSION TABLE ADDED IN REGISTRAR GENERAL'S DEPARTMENT

DP 204356

FEET	INCHES		METRES
-	-	-	0.102
-	4	1/8	0.105
-	6	3/8	0.171
1	6		0.457
2	4	5/8	0.727
3	-	-	0.914
3	3	1/2	1.003
3	3	5/8	1.006
3	9	3/4	1.022
4	2	-	1.337
5	-	-	1.524
6	-	-	1.829
9	4	-	2.845
11	10	3/8	3.140
12	10	1/2	3.194
12	10	5/8	3.197
12	10	7/8	3.153
17	0	3/8	5.191
20	-	-	6.096
22	-	-	6.706
22	11	3/4	7.059
23	5	5/8	7.153
28	-	-	8.534
30	-	-	9.144
31	6	1/2	9.624
34	-	-	10.058
34	1	-	10.084
34	6	-	10.211
38	-	-	11.582
38	10	-	11.636
40	-	-	12.192
50	-	-	15.240
50	11	1/2	15.475
60	-	-	18.288
60	0	3/8	18.307
60	1	1/2	18.326
60	2	1/8	18.342
60	2	1/2	18.377
60	4	1/8	18.396
60	4	5/8	18.405
60	5	3/8	18.434
60	5	7/8	18.437
60	6	-	18.440
60	7	1/2	18.479
61	1	-	18.669
61	5	-	18.720
61	5	3/4	18.739
66	-	-	20.117
66	5	-	20.345
66	-	-	20.726
72	2	3/4	22.015
74	-	-	22.555
75	2	3/4	22.930
81	5	-	24.790
84	-	-	25.603
84	0	3/4	25.622
84	7	-	25.781
87	4	1/4	26.626
87	6	-	26.670
90	-	-	27.432
93	4	-	28.448
97	8	-	29.769
98	4	1/4	29.978
99	0	1/2	30.188
99	1	1/2	30.213
99	3	1/2	30.264
99	3	3/4	30.270
99	4	-	30.277
99	4	1/4	30.283
99	6	3/4	30.347
99	7	-	30.351
99	7	3/4	30.372
99	8	1/2	30.391
99	9	1/4	30.410
99	9	3/4	30.423
99	10	-	30.429
100	-	-	30.480

CONVERSION TABLE ADDED IN REGISTRAR GENERAL'S DEPARTMENT

DP 204356 CONTINUED

FEET	INCHES		METRES
100	0	3/4	30.499
100	3	3/4	30.575
105	10	3/4	32.277
107	-		32.619
111	8		34.036
116	10	1/2	35.624
323	1		98.527
337	10	1/2	102.972
887	6		270.510
998	9	1/4	304.296

AC	RD	P	SQ M
-	-	22	556.4
-	-	22 1/4	562.6
-	-	22 1/2	569.1
-	-	23 1/4	586.1
-	-	26 1/4	739.5

HAS BEEN / SEEN H

D. P. 310123

THIS FORM MAY BE USED WHERE NEW RESTRICTIVE COVENANTS ARE IMPOSED OR EASEMENTS CREATED OR WHERE THE SIMPLE TRANSFER FORM IS UNSUITABLE.

Fees: £ s. d.
Lodgment
Endorsement
Certificate

R.P. 13A. No. J 37341

New South Wales

MEMORANDUM OF TRANSFER

(REAL PROPERTY ACT, 1900.)

£ 3.10

(Trusts must not be disclosed in the transfer.)

Typing or handwriting in this instrument should not extend into any margin. Handwriting should be clear and legible and in permanent black non-copying ink.

I, WINTERSUN PTY. LIMITED

(herein called transferor)

being registered as the proprietor of an estate in fee simple* in the land hereinafter described, subject, however, to such encumbrances, liens and interests as are notified hereunder, in consideration of ONE THOUSAND FIVE HUNDRED POUNDS (£1500.0.0) (the receipt whereof is hereby acknowledged) paid to it by BERT WILLIAM LAKE

* If a lease estate, strike out "in fee simple," and interline the required alteration.

do hereby transfer to

BERT WILLIAM LAKE of 31 Quirk Road Manly Vale Gentleman

(herein called transferee)

Show in BLOCK LETTERS the full name, postal address and description of the persons taking, and if more than one, whether they hold as joint tenants or tenants in common.

ALL such its Estate and Interest in ALL THE land mentioned in the schedule following:

County.	Parish.	Reference to Title. Whole or Part.	Vol.	Fol.	Description of Land (if part only).
CUMBERLAND	MANLY COVE	PART	7604	45	Being Lot 13 shown in Deposited Plan Registered Number 204356
		Now Whole	9060	19	

The description may refer to parcels shown in Town or Parish Maps issued by the Department of Lands or shown in plans filed in the Office of the Registrar-General. If part only of the land comprised in a Certificate or Certificates of Title is to be transferred add "and being Lot ... D.P. ..." or "being the land shown in the plan annexed hereto" or "being the residue of the land in certificate (or grant) registered Vol. ... Fol. ..."

Where the consent of the Local Council to a subdivision is required the certificate and plan mentioned in the Local Government Act, 1919, should accompany the transfer.

0.556 D

And the transferee xxxxxxxxxxxxxxxxxxxxxxxx so as to bind his executors administrators and assigns HEREBY COVENANTS with the transferor its successors and assigns as follows:-

(a) No building or buildings shall be erected on the land hereby transferred with any external walls of asbestos cement or other material of a similar nature.

(b) No main building shall be erected on the land hereby sold unless the same shall have a minimum overall internal floor of 800 square feet.

(c) No main building shall be erected on the land hereby transferred having a roof of corrugated tin or iron.

(d) No privy shall be erected in a conspicuous place or position and if the same is visible from the road or other lots in the subdivision it shall be screened.

(e) No paling fences shall be erected on the land hereby transferred.

(g) No advertisement hoarding or sign of any description shall be erected or displayed on the land hereby transferred.

(f) No earth gravel or trees shall be removed or excavated from the land hereby transferred except where such removal or excavation is necessary for the erection of a building or structure or for the safety of the occupants or the prospective occupants thereof.

(h) No more than one main building shall be erected on the land hereby transferred and such building shall be used for residential purposes only.

(i) No main building shall be erected on the land hereby transferred unless the same shall be connected to the Sewer if available and if not available to a septic tank installation and the design and construction of which is acceptable to the proper authorities. If approval of the aforementioned septic tank installation cannot be obtained then connection shall be to a septic closet the design and construction of which is acceptable to the proper authorities.

(j) The expression "the land hereby transferred" where herein used shall be deemed to refer to the land the subject of this transfer.

(k) Any release variation or modification of these restrictions shall be made and done in all respects at the cost and expense of the person or persons requesting the same.

(l)(i) The land to which the benefit of these restrictions is appurtenant is all the other land in the said deposited plan of which the land hereby transferred forms part.

(ii) The land which is subject to these restrictions is the land hereby transferred.

(iii) The person having the right to release vary or modify these restrictions is the Transferor.

AND the Transferee so as to bind himself his executors administrators and assigns HEREBY COVENANTS with the transferor its successors and assigns for the benefit of the adjoining land owned by the Transferor its successors and assigns other than purchasers on sale that no fence shall be erected on the land hereby transferred to divide it from such adjoining lot without the consent of the Transferor its successors or assigns but such consent shall not be withheld if any such fence is erected without expense to the Transferor or its assigns and in favour of any person dealing with the Transferee his executors administrators and assigns such consent shall be deemed to have been given in respect of every such fence for the time being erected AND for the purpose of the Conveyancing Act 1919 (amended) IT IS AGREED AND DECLARED that:-

(i) The land to which the benefit of these restrictions is appurtenant are the lots adjoining the subject land.

(ii) The land which is subject to these restrictions is the land hereby transferred.

(iii) The person having the right to release vary or modify these restrictions is the transferor herein.

ENCUMBRANCES, &c., REFERRED TO.*

Excepting the land below a depth of fifty feet from the surface and minerals reserved by Crown Grant.

Reservations and conditions if any contained in Crown Grant referred to in the deposited plan.

* Strike out if unnecessary, or suitably adjust.

(i) If any easements are to be created or any encumbrance to be ignored; or

(ii) If the statutory covenants implied by the Act are intended to be varied or modified.

Covenants should comply with the provisions of Section 88 of the Conveyancing Act, 1919-1954.

* A very short note will suffice.

K 1163—2 5/57

If the Transferor or Transferee signs by a mark, the attestation must state that the instrument was read over and explained to him, and that he appeared fully to understand the same.

What is New South Wales may be proved if the instrument is signed or acknowledged before the Registrar-General, the Deputy Registrar-General, or a Notary Public, a J.P., or Commissioner for Affidavits by whom the Transferor is known, otherwise the attesting witness should appear before one of the above functionaries who, having received an affirmative answer to each of the questions set out in Sec. 108 (1) (b) of the Real Property Act should sign the certificate at the foot of this page.

Execution may be proved where the parties are resident—

(a) in any part of the British dominions outside the State of New South Wales by signing or acknowledging before the Registrar-General or Recorder of Titles of such Possession, or before any Judge, Notary Public, Justice of the Peace for New South Wales, or Commissioner for taking affidavits for New South Wales, or Mayor or Chief Officer of any municipal or local government corporation of such part, or Justice of the Peace for such part, or the Governor, Government Resident, or Chief Secretary of such part or such other person as the Chief Justice of New South Wales may point;

(b) in the United Kingdom by signing or acknowledging before the Mayor or Chief Officer of any corporation or a Notary Public;

(c) in any foreign place by signing or acknowledging before (i) a British Consular Officer (which includes a British Ambassador, Envoy, Minister, Charge d'Affaires, Secretary of Embassy or Legation, Consul-General, Acting Consul-General, Consul, Acting Consul, Vice-Consul, Acting Vice-Consul, Pro-Consul, Consular Agent and Acting Consular Agent); (ii) an Australian Consular Officer (which includes an Ambassador, High Commissioner, Minister, Head of Mission, Commissioner, Charge d'Affaires, Counsellor or Secretary of an Embassy, High Commissioner's Office or Legation, Consul-General, Consul, Vice-Consul, Trade Commissioner and Consular Agent), who should affix his seal of office, or the attesting witness may make a declaration of the due execution hereof before one of such persons who should sign and affix his seal of office to such declaration; or such other person as the said Chief Justice may appoint.

Strike out unnecessary words. Add any other matter necessary to show that the power is effective.

To be signed by Registrar-General, Deputy Registrar-General, a Notary Public, J.P., Commissioner for Affidavits, or other functionary before whom the attesting witness appears (as required if the instrument shall be signed or acknowledged before one of these parties.

Signed at Sydney the twenty-fifth day of April 1962.

THE COMMON SEAL of WINTERSUN PTY. LIMITED was hereunto affixed by authority of the Common Directors in the presence of—

Transferor

Director

Secretary.

Signed in my presence by the transferee WHO IS PERSONALLY KNOWN TO ME

† Accepted, and I hereby certify this Transfer to be correct for the purposes of the Real Property Act.

Transferee(s).

MEMORANDUM AS TO NON REVOCATION OF POWER OF ATTORNEY

(To be signed at the time of executing the within instrument.)

Memorandum where by the undersigned states that he has no notice of the revocation of the Power of Attorney registered No. Miscellaneous Register under the authority of which he has just executed the within transfer.

Signed at the day of 19

Signed in the presence of—

CERTIFICATE OF J.P., &c., TAKING DECLARATION OF ATTESTING WITNESS

Appeared before me at the day of , one thousand nine hundred and the attesting witness to this instrument and declared that he personally knew the person signing the same, and whose signature thereto he has attested; and that the name purporting to be such signature of the said is own handwriting, and that he was of sound mind and freely and voluntarily signed the same.

* If signed by virtue of any power of attorney, the original power must be registered in the Miscellaneous Register, and produced with each dealing, and the memorandum of non-revocation on back of form signed by the attorney before a witness.

† N.B.—Section 117 requires that the above Certificate be signed by each Transferee or his Solicitor or Conveyancer, and renders any person falsely or negligently certifying liable to a penalty of £50; also to damages recoverable by parties injured. Acceptance by the Solicitor or Conveyancer (who must sign his own name, and not that of his firm) is permitted only when the signature of the Transferee cannot be obtained without difficulty, and when the conveyance does not impose a liability on the party taking under it. When the instrument contains some special covenant by the Transferee or is subject to a mortgage, encumbrance or lease, the Transferee must accept personally.

No alterations should be made by erasure. The words required should be struck through with the pen, and those substituted written over them, the alteration being verified by signature or initials in the margin, or noticed in the attestation.

R 1141—3 [6 62]

/Ref:HAZ-ROSS- /Src:H

No. J 37341

LODGED BY H. M. ALLEN & CO.
Law Stationers,
77 KING STREET,
SYDNEY.

FEES.

The Fees, which are payable on lodgment, are as follows:—

(a) £2 where the memorandum of transfer is accompanied by the relevant Certificates of Title or Crown Grants, otherwise £2 5s. 0d. Where such instrument is to be endorsed on more than one folium of the register, an additional charge of 5s. is made for every Certificate of Title or Crown Grant after the first.

(b) A supplementary charge of 10s. is made in each of the following—
(i) where a restrictive covenant is imposed; or
(ii) a new easement is created; or
(iii) a partial discharge of mortgage is endorsed on the transfer.

(c) Where a new Certificate of Title must issue the scale charges are—
(i) £2 for every Certificate of Title not exceeding 15 folios and without diagram;
(ii) £2 10s. 0d. for every Certificate of Title not exceeding 15 folios with one simple diagram;
(iii) as approved where more than one simple diagram, or an extensive diagram will appear.
Where the engrossing exceeds 15 folios, an amount of 5s. per folium, extra fee is payable.

DOCUMENTS LODGED HEREWITH.
To be filled in by person lodging dealing.

1.
2. } Received Docs. Nos.
3. } Receiving Clerk.
4.
5.
6.

PARTIAL DISCHARGE OF MORTGAGE.
(N.B.—Before execution read marginal note.)

I, mortgagee under Mortgage No. release and discharge the land comprised in the within transfer from such mortgage and all claims thereunder but without prejudice to my rights and remedies as regards the balance of the land comprised in such mortgage.

This discharge is appropriate to a transfer of part of the land in the Mortgage. The mortgagee should execute a formal discharge where the land transferred is the whole of or the residue of the land in the Certificate of Title or Crown Grant or is the whole of the land in the mortgage.

Dated at this day of 19

Signed in my presence by

who is personally known to me.

Mortgagee.

LEAVE THESE SPACES FOR DEPARTMENTAL USE.

INDEXED	MEMORANDUM OF TRANSFER
	Covenant
Checked by	Particulars entered in Register Book, Volume 9060 Folio 19
Passed (in S.D.R.) by	the 10th day of May 1962 at 30 minutes past 1 o'clock in the fore noon.
Signed by	J. Watson Registrar-General

PROGRESS RECORD.

	Initials.	Date.
Sent to Survey Branch		
Received from Records		
Draft written		
Draft examined		
Diagram prepared		
Diagram examined		
Draft forwarded		
Supt. of Engrossers		
Cancellation Clerk		
Vol.	Fol.	

OC

Warringah Council

Section 149 (2) Environmental Planning and Assessment Act, 1979 (As Amended)

Date Printed: 18 January 2012

Certificate Number: PLC2012/0159

Applicant Reference: 120049/857840

Receipt Number: 100150202

Loap Searching

DX 578

SYDNEY

Property Address: 7 Sunset Place FRENCHS FOREST NSW 2086

Legal Description: Lot 13 DP 204356

Property ID: 135282

1. *Names of relevant planning instruments and DCPs.*

1.1 *The name of each environmental planning instrument that applies to the carrying out of development on the land.*

Warringah Local Environmental Plan 2011

See Attachment "A" for all other environmental planning instruments that apply to the carrying out of development on the land

1.2 *The name of each proposed environmental planning instrument that will apply to the carrying out of development on the land and that is or has been the subject of community consultation or on public exhibition under the Act (unless the Director-General has notified the council that the making of the proposed instrument has been deferred indefinitely or has not been approved).*

Draft State Environmental Planning Policy (Competition) 2010

1.3 *The name of each development control plan that applies to the carrying out of development on the land.*

Warringah Development Control Plan

1.4 *In this clause, proposed environmental planning instrument includes a planning proposal for a LEP or a draft environmental planning instrument.*

2. *Zoning and land use under relevant LEPs*

2.1 *Zoning and land use under Warringah Local Environmental Plan 2011*

(a) The Land is identified by Warringah Local Environmental Plan 2011 as being within the following zone:-

LEP - Land zoned R2 Low Density Residential

(b) The purposes for which Warringah Local Environmental Plan 2011 provides that development may be carried out within the zone without the need for development consent.

Refer to extract of Warringah Local Environmental Plan 2011 (attached)

(c) The purposes for which Warringah Local Environmental Plan 2011 provides that development may not be carried out within the zone except with development consent.

Refer to extract of Warringah Local Environmental Plan 2011 (attached)

(d) The purposes for which Warringah Local Environmental Plan 2011 provides that development is prohibited within the zone.

Refer to extract of Warringah Local Environmental Plan 2011 (attached)

(e) Whether any development standards applying to the land fix minimum land dimensions for the erection of a dwelling house on the land and, if so, the minimum land dimensions so fixed.

No

(f) Whether the land includes or comprises critical habitat.

Reference should be made to the registers of critical habitat kept by the National Parks and Wildlife Service under the Threatened Species Conservation Act 1995 and the Department of Fisheries under the Fisheries Management Act 1994.

(g) Whether the land is in a conservation area.

No

(h) Whether an item of environmental heritage is situated on the land

No

2.2 *Draft Local Environmental Plan – if any*

Nil

3. *Whether or not the land is land on which complying development may be carried out under each of the codes for complying development because of the provisions of clauses 1.17A (c) and (d) and 1.19 of State Environmental Planning Policy (Exempt and Complying Development Codes) 2008.*

(a) May Complying Development under the General Housing Code be carried out on the land?

Yes

(b) May Complying Development under the Rural Housing Code be carried out on the land?

Yes

(c) May Complying Development under the Housing Alterations Code be carried out on the land?

Yes

(d) May Complying Development under the General Development Code be carried out on the land?

Yes

(e) May Complying Development under the General Commercial and Industrial Code be carried out on the land?

Yes

(f) May Complying Development under the Subdivision Code be carried out on the land?

Yes

(g) May Complying Development under the Demolition Code be carried out on the land?

Yes

4. *Whether or not the land is affected by the operation of section 38 or 39 of the Coastal Protection Act 1979, but only to the extent that the Council has been so notified by the Department of Public Works.*

No. Council has not received any notification that the land is affected by the operation of Sections 38 or 39 of the Coastal Protection Act 1979.

4A. *Information relating to beaches and coasts*

(1) Whether an order has been made under Part 4D of the Coastal Protection Act 1979 in relation to emergency coastal protection works (within the meaning of that Act) on the land (Or on public land adjacent to that land), except if Council is satisfied that such an order has been fully complied with.

No

(2) (a) Whether Council has been notified under section 55X of the Coastal Protection Act 1979 that emergency coastal protection works (within the meaning of that Act) have been placed on the land (or on public land adjacent to that land).

No

(2) (b) if works have been so placed – whether Council is satisfied that the works have been removed and the land restored in accordance with that Act.

No

(3) such information (if any) as is required by the regulations under section 56B of the Coastal Protection Act 1979 to be included in the planning certificate and of which the council has been notified pursuant to those regulations.

Not Applicable

4B. **Annual Charges for coastal protection services undor Local Government Act 1993**

Whether the owner (or any previous owner) of the land has consented in writing to the land being subject to annual charges under section 496B of the Local Government Act 1993 for coastal protection services that relate to existing coastal protection works (within the meaning of section 553B of that Act).

Note. "Existing coastal protection works" are works to reduce the impact of coastal hazards on land (such as seawalls, revetments, groynes and beach nourishment) that existed before the commencement of section 553B of the Local Government Act 1993.

No

5. *Whether or not the land is proclaimed to be a mine subsidence district within the meaning of Section 15 of the Mines Subsidence Compensation Act 1961*

No

6. *Whether or not the land is affected by any road widening or road realignment under:-*

(a) Division 2 of Part 3 of the Roads Act 1993.

No

(b) any environmental planning instrument

No

(c) any resolution of Council.

No

7. *Whether or not the land is affected by a policy that restricts the development of the land because of the likelihood of land slip, bushfire, tidal inundation, subsidence, acid sulfate soils, or any other risk (other than flooding):-*

(a) as adopted by Council

No

(b) as adopted by any other public authority and notified to the Council for the express purpose of its adoption by that authority being referred to in a planning certificate issued by the Council.

No

7A. *Flood related development controls information*

(a) Whether or not development on that land or part of the land for the purposes of dwelling houses, dual occupancies, multi dwelling housing or residential flat buildings (not including development for the purposes of group homes or seniors housing) is subject to flood related development controls.

No

(b) Whether or not development on that land or part of the land for any other purpose is subject to flood related development controls.

No

(c) Words and expressions in this clause have the same meanings as in the instrument set out in the Schedule to the Standard Instrument (Local Environmental Plans) Order 2006.

8. *Whether or not any environmental planning instrument or proposed environmental planning instrument referred to in clause 1 makes provision in relation to the acquisition of the land by a public authority, as referred to in section 27 of the Act.*

No

9. *The name of each contributions plan applying to the land*

Warringah Section 94A Development Contributions Plan 2011 (adopted 28 June 2011 effective 1 July 2011). Please contact Council's Planning and Assessment Counter for more information.

9A *Is this land biodiversity certified land (within the meaning of Part 7AA of the Threatened Species Conservation Act 1995)?*

No

10. *Whether the land is land to which a biobanking agreement under Part 7A of the Threatened Species Conservation Act 1995 relates (but only if council has been notified of the existence of the agreement by the Director–General of the Department of Environment and Climate Change and Water)?*

No

11. *Bush Fire Prone Land*

No

12. *Is the land subject to a property vegetation plan made under the Native Vegetation Act 2003?*

No

13. *Whether an order has been made under the Trees (Disputes Between Neighbours) Act 2006 to carry out work in relation to a tree on the land (but only if the Council has been notified of the order).*

No

14. *Is there a direction by the Minister in force under section 75P (2) (c1) of the Act that a provision of an environmental planning instrument prohibiting or restricting the carrying out of a project or a stage of a project on the land under Part 4 of the Act does not have effect?*

No

15. *(a) Is there a current site compatibility certificate (seniors housing), of which the council is aware, in respect of proposed development on the land?*

No
For what period is the certificate current?

not applicable

A copy of the site compatibility certificate may be obtained from the head office of the Department of Planning.

(b) Are there any terms of a kind referred to in clause 18(2) of the State Environmental Planning Policy (Housing for Seniors or People with a Disability) 2004 that have been imposed as a condition of consent to a development application granted after 11 October 2007 in respect of the land?

No

16. *Is there a valid site compatibility certificate (infrastructure), of which the council is aware, in respect of proposed development on the land?*

No
For what period is the certificate current?

not applicable

A copy of the site compatibility certificate may be obtained from the head office of the Department of Planning.

17. *(a) Is there a current site compatibility certificate (affordable rental housing), of which the council is aware, in respect of proposed development on the land?*

No

For what period is the certificate current?

Not Applicable

A copy of the site compatibility certificate may be obtained from the head office of the Department of Planning.

(b) Are there any terms of a kind referred to in clause 17(1) or 37 (1) of State Environmental Planning Policy (Affordable Rental Housing) 2009 that have been imposed as a condition of consent to a development application in respect of the land?

No

Note. *The following matters are prescribed by section 59 (2) of the Contaminated Land Management Act 1997 as additional matters to be specified in a planning certificate:*

(a) that the land to which the certificate relates is significantly contaminated land within the meaning of that Act—if the land (or part of the land) is significantly contaminated land at the date when the certificate is issued,

No

(b) that the land to which the certificate relates is subject to a management order within the meaning of that Act—if it is subject to such an order at the date when the certificate is issued,

No

(c) that the land to which the certificate relates is the subject of an approved voluntary management proposal within the meaning of that Act—if it is the subject of such an approved proposal at the date when the certificate is issued,

No

(d) that the land to which the certificate relates is subject to an ongoing maintenance order within the meaning of that Act—if it is subject to such an order at the date when the certificate is issued,

No

(e) that the land to which the certificate relates is the subject of a site audit statement within the meaning of that Act—if a copy of such a statement has been provided at any time to the local authority issuing the certificate.

No

Council records do not have sufficient information about the uses (including previous uses) of the land which is the subject of this Section 149 Certificate. To confirm that the land hasn't been used for a purpose which would be likely to have contaminated the land, parties should make their own enquiries as to whether the land may be contaminated.

Notifications issued within Warringah in accordance with the Nation Building and Jobs Plan (State Infrastructure Delivery Act) 2009

The NSW Infrastructure Co-ordinator General has issued an order under Section 23 and an authorisation under Section 24 for the carrying out of development on the sites tabled below. The order and authorisation may exempt these projects from complying with certain development control legislation.

Address	Legal Description	Property Name	Date Issued	Description of Project
Lot 741/ Alfred Street, Narraweena	Lot 742 DP 752038	Narraweena Public School	22 July 2009	A multi-purpose hall and covered outdoor learning area and associated site works.
Lot 2593/ Bundaleer Street, Belrose	Part Lot 2593 DP 752038	Yanginanoo k School, Belrose	7 September 2009	Extension of the gymnasium to provide a stage, store, toilets, covered area, ramps and associated site works, removal of two trees and landscaping.
6-8 Wyatt Avenue, Belrose	Lot 1 DP 601101	John Colet School	24 September 2009	Construction of a covered outdoor learning area, covered walkway and associated works.
1 Dreadnought Road, Oxford Falls	Lot 10 DP 810343	St Pius X College	8 October 2009	Construction of a multi-purpose hall and associated works.

Warringah Council

Section 149 (2) Environmental Planning and Assessment Act, 1979 (As Amended)

33 and 35 Myoora Road, Terrey Hills	Lot 1 DP 1132710 and Lot 59 DP 752017	Gorman International School Sydney	12 October 2009	Subdivision of the land, construction of a single storey library building and single storey classroom building, construction of a sports field, extension of an existing internal driveway and a new exit to Myoora Road, and associated works comprising excavation, earthworks, drainage, ramps, pathways, tree removal and landscaping.
220 Forest Way, Belrose	Lot 1973 DP 752038	Kamaroi Rudolf Steiner School	7 October 2009	Extension to an existing school building comprising a hall/ auditorium, classrooms, amenities, canteen and store rooms, landscaping, pathways, replacement of a roof and associated works.
2-8 Old Pittwater Road, Brookvale	Lot 8 DP 311452, Lot 1 DP 918786, Lot 2 DP 208793, Lot 1 DP 229795, Lot 14 DP 5876, Lot 1 DP 209019, Lot 13 DP 5876, Lot 17 DP 3674, Lot 1 DP 365898, Lot 15 DP 5876, Lot 2 DP 209019 Lot 1 DP 947905	Brookvale Public School	17 November 2009	Construction of a new library building and internal alterations to two (2) existing buildings, including the demolition of an existing metal clad classroom, relocation of play equipment, erection of a new shade structure, removal of existing areas of hard stand, and associated works.
For further details please contact the Nation Building and Jobs Plan Taskforce on telephone No. 9926 2520				

Warringah Council

Section 149 (2) Environmental Planning and Assessment Act, 1979 (As Amended)

Disclaimer

The Environmental Planning and Assessment Amendment Act 1997 commenced operation on the 1 July 1998. As a consequence of this Act the information contained in this certificate needs to be read in conjunction with the provisions of the Environmental Planning and Assessment (Amendment) Regulation 1998, Environmental Planning and Assessment (Further Amendment) Regulation 1998 and Environmental Planning and Assessment (Savings and Transitional) Regulation 1998. The locality information in this certificate is based on the Lot and Deposited Plan referred to in this certificate. If the Lot and Deposited Plan is not the current description of the land then this certificate could attribute to incorrect locality. Persons relying on the certificate should satisfy themselves by reference to the Title Deed that the land to which this certificate relates is identical to the land to which they seek to know the locality.

for Rik Hart
GENERAL MANAGER
WARRINGAH COUNCIL

Warringah Council

Section 149 (2) Environmental Planning and Assessment Act, 1979 (As Amended)

ATTACHMENT 'A'
ATTACHMENT TO CERTIFICATE UNDER SECTION 149(2)
OF THE ENVIRONMENTAL PLANNING AND ASSESSMENT ACT

Clause 1.1 of the Section 149(2) Certificate

SYDNEY REGIONAL ENVIRONMENTAL PLAN (Sydney Harbour Catchment) 2005 – Gazetted: 28.09.2005
The plan aims to establish a balance between promoting a prosperous working harbour, maintaining a healthy and sustainable waterway environment and promoting recreational access to the foreshore and waterways. It establishes planning principles and controls for the catchment as a whole.

STATE ENVIRONMENTAL PLANNING POLICY NO. 30 – Intensive Agriculture – Gazetted 08.12.1989. Amended 20.08.1993, 24.02.1995, 11.06.1999 and 04.08.2000
The SEPP introduces consistency in the control of cattle feed lots and piggeries throughout the State by ensuring development consent is required for all cattle feed lots and specifying the information to accompany such applications and the range of matters the consent authority must consider before granting consent.

STATE ENVIRONMENTAL PLANNING POLICY NO.32 –Urban Consolidation (Redevelopment of Urban Land) – Gazetted 15.11.1991
States the Government's intention to ensure that urban consolidation objectives are met in all urban areas throughout the State. The policy:

- Focuses on the redevelopment of urban land that is no longer required for the purposes it is currently zoned or used.
- Encourages local Councils to pursue their own urban consolidation strategies to help implement the aims and objectives of the policy.

Councils will continue to be responsible for the majority of rezoning. The policy sets out guidelines for the Minister to follow when considering whether to initiate a regional environmental plan (REP) to make particular sites available for consolidated urban development. Where a site is rezoned by an REP, the Minister will be the consent authority.

STATE ENVIRONMENTAL PLANNING POLICY NO.50 – Canal Estates – Gazetted 10.11.1997
Bans new canal estates from the date of gazettal, to ensure coastal and aquatic environments are not affected by these developments.

STATE ENVIRONMENTAL PLANNING POLICY NO. 55 – Remediation of Land - Gazetted 28.08.1998
Aims to promote the remediation of contaminated land for the purpose of reducing the risk of harm to human health or any other aspect of the environment. The policy applies to the whole state, to ensure that remediation is permissible development and is always carried out to a high standard. It specifies when consent is required for remediation and lists considerations that are relevant when rezoning land and determining development applications.

STATE ENVIRONMENTAL PLANNING POLICY NO. 62 – Sustainable Aquaculture -Gazetted: 01.10.2000.
The plan aims to encourage sustainable aquaculture throughout New South Wales by:

- Making aquaculture permissible under certain zones under the Standard Instrument,
- Setting minimum performance criteria for aquaculture development, and
- Establishing a graduated environmental assessment regime for aquaculture development.

STATE ENVIRONMENTAL PLANNING POLICY NO. 64 – ADVERTISING AND SIGNAGE - Gazetted 16.03.2001
Aims to ensure that outdoor advertising is compatible with the desired amenity and visual character of an area, provides effective communication in suitable locations and is of high quality design and finish. The SEPP was amended in August 2007 to permit and regulate outdoor advertising in transport corridors (e.g. freeways, tollways and rail corridors). The amended SEPP also aims to ensure that public benefits may be derived from advertising along and adjacent to transport corridors. Transport Corridor Outdoor Advertising and Signage Guidelines (DOP July 2007) provides information on design criteria, road safety and public benefit requirements for SEPP 64 development applications.

STATE ENVIRONMENTAL PLANNING POLICY NO. 65 – Design Quality of Residential Flat Development - Gazetted 26.07.2002. Aims to improve the design quality of residential flat development in New South Wales.

STATE ENVIRONMENTAL PLANNING POLICY NO. 71 - Coastal Protection - Gazetted 01.11.2002 (and in force in Warringah from 18.11.2005) Aims to protect and manage the natural, cultural, recreational and economic attributes of the New South Wales coast. The policy identifies sensitive coastal locations and sets down additional planning criteria to be considered in these areas.

STATE ENVIRONMENTAL PLANNING POLICY (Housing for Seniors or People with a Disability) 2004 - Gazetted 31.03.2004; Repealed by SEPP (Seniors Living) Housing for Seniors or People with a Disability) 2004 and effective 12.10.07.

Aims to encourage the provision of housing (including residential care facilities) that will:

(a) Increase the supply and diversity of residences that meet the needs of seniors or people with a disability, and
(b) Make efficient use of existing infrastructure and services, and
(c) Be of good design.

STATE ENVIRONMENTAL PLANNING POLICY (Building Sustainability Index: BASIX) 2004 - Gazetted 25.06.2004. The aim of the policy is to encourage sustainable residential development (*the BASIX scheme*), specifically to achieve a reduction in the consumption of water and reduction in energy use leading to less green house gas emissions.

STATE ENVIRONMENTAL PLANNING POLICY (Sydney Metropolitan Water Supply) 2004 - Gazetted 24.12.2004. The aims of the policy are to facilitate development for water supply infrastructure to enable deep water extraction from dams, and to facilitate investigation into the availability of groundwater to augment water supply to the Sydney metropolitan area (including the carrying out of exploratory drilling).

STATE ENVIRONMENTAL PLANNING POLICY (Temporary Structures and Places of Public Entertainment 2007 – Gazetted 28.09.2007, effective 26.10.07. Provides for the erection of temporary structures and the use of places of public entertainment while protecting public safety and local amenity. The SEPP supports the transfer of the regulation of places of public entertainment and temporary structures (such as tents, marquees and booths) from the Local Government Act 1993 to the Environmental Planning and Assessment Act 1979.

Aims to ensure the provision of safety measures for uses of temporary structures or POPE, to encourage the protection of the environment at these locations, and to specify circumstances under which these structures and uses can be considered exempt or complying development. Also aims to promote job creation and increase access for places of public entertainment.

STATE ENVIRONMENTAL PLANNING POLICY (MAJOR PROJECTS) 2005
Gazetted: 01.08.05. Formerly known as State Environmental Planning Policy (State Significant Development) 2005. Defines certain developments that are major projects under Part 3A of the Environmental Planning and Assessment Act 1979 and determined by the Minister for Planning. The SEPP also lists State significant sites. The policy repeals SEPP 34 and SEPP 38, as well as provisions in numerous other planning instruments, declarations and directions.

STATE ENVIRONMENTAL PLANNING POLICY (Sydney Region Growth Centres) 2006
Gazetted: 28.07.06. Abstract: Provides for the coordinated release of land for residential, employment and other urban development in the North West and South West growth centres of the Sydney Region (in conjunction with Environmental Planning and Assessment Regulation relating to precinct planning).

STATE ENVIRONMENTAL PLANNING POLICY (INFRASTRUCTURE) 2007
Gazetted: 21 December 2007; Commenced: 1 January 2008. Facilitates the delivery of public infrastructure and provision of services across the State by providing a consistent planning regime for this purpose; greater flexibility of location of infrastructure and provisions for development, redevelopment and disposal of surplus government owned land.

STATE ENVIRONMENTAL PLANNING POLICY (REPEAL OF CONCURRENCE AND REFERRAL PROVISIONS) 2008
Gazetted: 12.12.2008; Commencement: 15.12.2008. The SEPP aims to improve efficiency in the planning system by removing duplicative or unnecessary requirements in environmental planning instruments (EPIs) to consult with State agencies (government departments) on planning decisions.

STATE ENVIRONMENTAL PLANNING POLICY (EXEMPT AND COMPLYING DEVELOPMENT CODES) 2008
Gazetted: 12.12.2008 – Commenced 27.02.2009
Streamlines assessment processes for development that complies with specified development standards. The policy provides exempt and complying development codes that have State-wide application, identifying, in the General Exempt Development Code, types of development that are of minimal environmental impact that may be carried out without the need for development consent; and, types of complying development that may be carried out in accordance with a complying development certificate as defined in the Environmental Planning and Assessment Act 1979.

STATE ENVIRONMENTAL PLANNING POLICY (AFFORDABLE RENTAL HOUSING) 2009
Published: 31.07.2009; Commencement 31.07.2009. The policy aims to better encourage home owners, social housing providers and developers to invest and create new affordable rental housing to meet the needs of our growing population and existing residents.

EXTRACT

WARRINGAH LOCAL ENVIRONMENTAL PLAN 2011 - Land Use Table

Zone R2 Low Density Residential

1 Objectives of zone

- To provide for the housing needs of the community within a low density residential environment.
- To enable other land uses that provide facilities or services to meet the day to day needs of residents.
- To ensure that low density residential environments are characterised by landscaped settings that are in harmony with the natural environment of Warringah.

2 Permitted without consent

Home-based child care; Home occupations

3 Permitted with consent

Bed and breakfast accommodation; Boarding houses; Boat sheds; Building identification signs; Business identification signs; Child care centres; Community facilities; Dwelling houses; Educational establishments; Emergency services facilities; Environmental protection works; Exhibition homes; Group homes; Health consulting rooms; Home businesses; Hospitals; Places of public worship; Recreation areas; Respite day care centres; Roads; Veterinary hospitals

4 Prohibited

Any development not specified in item 2 or 3

P. S. GRAHAM & ASSOCIATES
REGISTERED SURVEYORS
CONSULTING ENGINEERS — TOWN PLANNERS

27 WONGALA CRESCENT
BEECROFT 2119
(02) 484 5121
(02) 481 8408
FAX: (02) 484 7035

319 GEORGE STREET
WINDSOR 2756
(045) 77 3263

SURVEYOR'S REPORT

BEECROFT OFFICE

REF: S.10821

3 May 1995

Paul Etherington & Associates
Solicitor
P.O. Box 1535
NORTH SYDNEY NSW 2059

Dear Sir,

RE: CANNON PURCHASE FROM DELANEY
PROPERTY: 7 SUNSET PLACE, FRENCHS FOREST

As instructed by you I have surveyed the land comprised in Folio Identifier 13/204356 being Lot 13 in Deposited Plan 204356 and being the land edged red in the sketch hereon.

The subject land has a frontage of 18.395 metres to Sunset Place, French's Forest, in the Local Government area of Warringah.

Erected thereon and fronting Sunset Place stands a brick cottage with tile roof known as No.7 Sunset Place.

The age of the building is such that it complies with the provisions of the Local Government Act and the Building Code of Australia.

A Covenant contained in Dealing J37341 affects the subject land. Condition (e) states ... "No paling fences shall be erected on the land hereby transferred." The rear fence is a paling fence. The subject land complies with all other conditions in the Covenant.

Fences exist as shown on the sketch hereon.

Subject to the above and with the exceptions mentioned, I am of the opinion that there are no encroachments either by or upon the subject land.

Yours faithfully,

P.S. GRAHAM
Registered Surveyor

REDN. RATIO
1:200

N

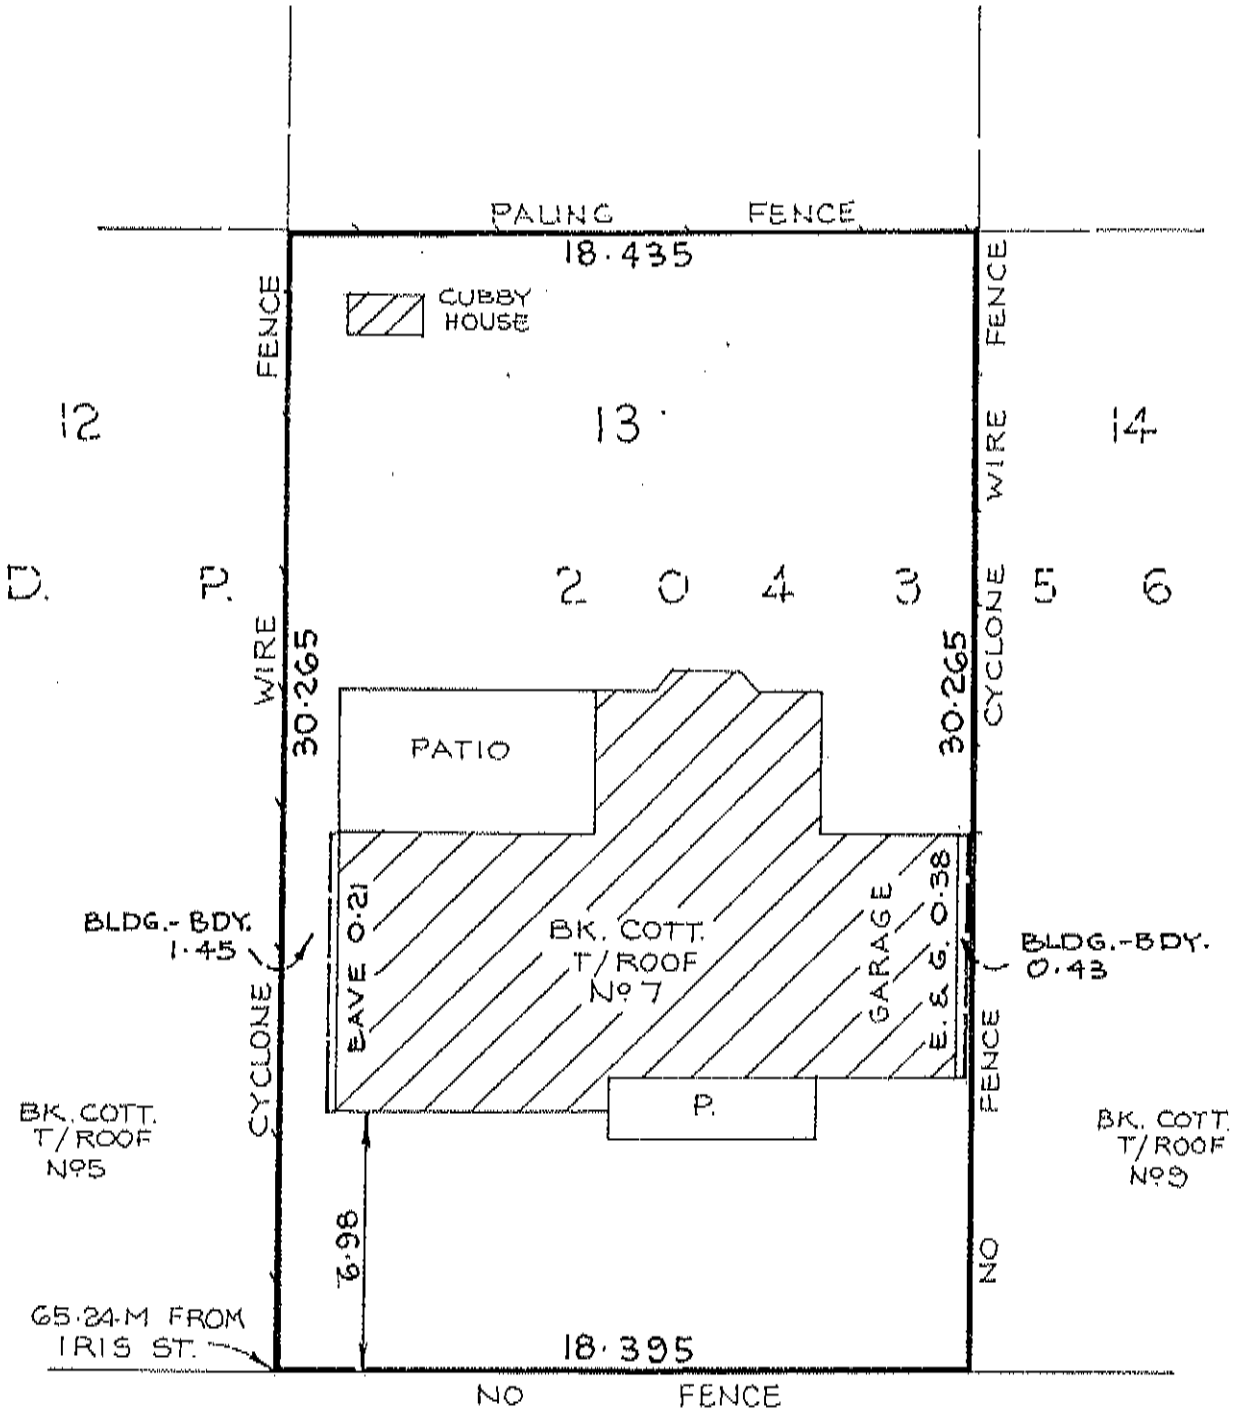

SUNSET PLACE

P. S. GRAHAM & ASSOCIATES
REGISTERED SURVEYORS

5630h

Warringah Council

BUILDING CERTIFICATE

LOCAL GOVERNMENT ACT 1993

NO: 234/95

THE COUNCIL OF WARRINGAH
CERTIFIES THAT in relation to the building or part identified below, the Council -

(a) by virtue of anything existing or occurring before the date of inspection stated in this certificate; or
(b) within 7 years after that date by virtue of the deterioration of the building or part solely by fair wear and tear,

MUST NOT -

(c) make order No 1, 3, 5 (g) or 26 in the Table to Section 124 of the Local Government Act 1993 in relation to the repair or demolition of the building or part; or
(d) take proceedings for an order or injunction requiring the demolition, alteration, addition or rebuilding of or to the building or part; or
(e) take proceedings in relation to any encroachment by the building or part onto land vested in or under the control of the Council.*

IDENTIFICATION OF BUILDING

Location
Street: SUNSET PLACE
Side of Street:
House No, Unit No, or name: No. 7
Nearest cross street:

Particulars
Classification of building: Class 1a
Whole/part: Whole

Description of part (if applicable) : SINGLE LEVEL BRICK DWELLING WITH TILE ROOF
Owner: DELANEY
Date of inspection of building or part: 30.6.1995

Description of land
Lot or Portion No: 13
Deposited Plan, Strata Plan, or Estate: 204356
Lease No. and type of holding (if Crown land):

District, town or village: FRENCHS FOREST
County: CUMBERLAND Parish: MANLY COVE

SCHEDULE

The following written information was used by the Council in deciding to issue this certificate: SURVEY BY P S GRAHAM & ASSOCS REF. S.10821 DATED 3.5.1995; BA 87/1562; COUNCIL FILE HYB4463/7-G
Dated this NINETEENTH day of JUNE 1995

F. L. Thomas
GENERAL MANAGER
per ...

Fee: $50 Receipt No: 20169 Date: 18.5.1995

Applicant's Name: Messrs Paul Etherington & Assocs
Applicant's Address: DX 10508 North Sydney

NOTES
* 1. An order made or proceedings taken in contravention of this certificate is of no effect.
2. The issue of a building certificate does not prevent orders from being made against any person in relation to fire safety or proceedings being taken against any person under section 626 or 627 of the Local Government Act 1993.

Application No. 80540537

Created on 13/01/2012 15:23:25

Copy of Diagram No. 716735

SEWERAGE SERVICE DIAGRAM

MUNICIPALITY OF WARRINGAH

PARISH OF FRENCHS FOREST

Scale of Plan 1:200
Distances in metres
Levels in metres on Australian Height Datum

SEWER AVAILABLE

Plans for sewer mains and sewer extensions are subject to requirements by the Board. Applicants should refer to the Board's Sydney Water Tap In™ online service to determine the availability of water and sewer services, which may vary by property and development.

NOTE: This diagram only indicates availability of sewer and any sewerage service pipes as existing on Board's records (Section 45 Clause 3). The existence and position of Board's sewers, stormwater channels, pipes, joints and structures should be determined by inspection of works on site. Copies of sewer maps available at Board's Head Office or in the case of South Coast District at Board's Wollongong Office (Section 37 of Board's Act). Position of sewer mains, boundaries, sewers and sewerage service pipes shown hereon are approximate only.

SYMBOLS AND ABBREVIATIONS

MH	Manhole	CWS	Waste Stack
CH	Chamber	VP	Vent Pipe
LH	Lamphole	MF	Mica Flap
BT	Boundary Trap	T	Trap
IP	Inspection Shaft	K	Kitchen Sink
RP	Reflux Pit	W	Water Closet
GI	Grease Interceptor	B	Bath Waste
GT	Gully	H	Hairdresser
FT	P Trap	S	Shower
RV	Reflux Valve	J	Junction
	Cleaning Eye	DW	Dishwasher
VP	Vertical Pipe	F	Floor Waste
VP	Vent Pipe	W	Washing Machine
SVP	Soil Vent Pipe	BS	Bar Sink

DRAINAGE

Supervised by

Inspector

Field Diagram Examined by

Chief Inspector

Date of Issue

Tracing Checked by

PLUMBING

Supervised by

Inspector

Outfall W.W. Drainer

W.C. Urin. Plumber

W.R. 300181 Date 29 5 87

W.H. Date

Boundary Trap is not required

Sheet No. 13314

for Metropolitan Water Sewerage and Drainage Board

SUNSET PL. ST. IRIS ROMFORD RD.

L.H. 18.5 L.H. 24.2 L.H. 23.2 L.H. 47.7

W.O. 300181
150 V.C.P.

NOTE: This diagram only indicates availability of a sewer and any sewerage service pipes as existing in Sydney Water's records. The existence and position of Sydney Water's sewers, stormwater channels, pipes, joints and structures should be determined by inspection of works on site. Copies of sewer maps available at Sydney Water's Customer Centre. Position of sewerage service pipes shown hereon are approximate only.

Sydney Water Tap In™ online service is available at www.sydneywater.com.au

CONDITIONS OF SALE BY AUCTION

If the property is or is intended to be sold at auction:

Bidders Record means the Bidders Record to be kept pursuant to Clause 18 of the *Property, Stock and Business Agents Regulation 2003* and Section 68 of the *Property, Stock and Business Agents Act 2002*;

(1) The following conditions are prescribed as applicable to and in respect of the sale by auction of land or livestock:

(a) The principal's reserve price must be given in writing to the auctioneer before the auction commences.

(b) A bid for the seller cannot be made unless the auctioneer has, before the commencement of the auction, announced clearly and precisely the number of bids that may be made by or on behalf of the seller.

(c) The highest bidder is the purchaser, subject to any reserve price.

(d) In the event of a disputed bid, the auctioneer is the sole arbitrator and the auctioneer's decision is final.

(e) The auctioneer may refuse to accept any bid that, in the auctioneer's opinion, is not in the best interests of the seller.

(f) A bidder is taken to be a principal unless, before bidding, the bidder has given to the auctioneer a copy of a written authority to bid for or on behalf of another person.

(g) A bid cannot be made or accepted after the fall of the hammer.

(h) As soon as practicable after the fall of the hammer the purchaser is to sign the agreement (if any) for sale.

(2) The following conditions, in addition to those prescribed by subclause (1), are prescribed as applicable to and in respect of the sale by auction of residential property or rural land:

(a) All bidders must be registered in the Bidders Record and display an identifying number when making a bid.

(b) Subject to subclause (2A), the auctioneer may make only one vendor bid at an auction for the sale of residential property or rural land and no other vendor bid may be made by the auctioneer or any other person.

(c) Immediately before making a vendor bid the auctioneer must announce that the bid is made on behalf of the seller or announce "vendor bid".

(2A) The following conditions, in addition to those prescribed by subclauses (1) and (2), are prescribed as applicable to and in respect of the sale by auction of co-owned residential property or rural land or the sale of such land by a seller as executor or administrator:

(a) More than one vendor bid may be made to purchase the interest of a co-owner.

(b) A bid by or on behalf of an executor or administrator may be made to purchase in that capacity.

(c) Before the commencement of the auction, the auctioneer must announce that bids to purchase the interest of another co-owner or to purchase as executor or administrator may be made by or on behalf of the seller.

(d) Before the commencement of the auction, the auctioneer must announce the bidder registration number of any co-owner, executor or administrator or any person registered to bid on behalf of any co-owner, executor or administrator.

(3) The following condition, in addition to those prescribed by subclause (1), is prescribed as applicable to and in respect of the sale by auction of livestock:

The purchaser of livestock must pay the stock and station agent who conducted the auction (or under whose immediate and direct supervision the auction was conducted) or the vendor the full amount of the purchase price:

(a) if that amount can reasonably be determined immediately after the fall of the hammer – before the close of the next business day following the auction, or

(b) if that amount cannot reasonably be determined immediately after the fall of the hammer – before the close of the next business day following determination of that amount,

unless some other time for payment is specified in a written agreement between the purchaser and the agent or the purchaser and the vendor made before the fall of the hammer.

WARNING
SMOKE ALARMS

The owners of certain types of buildings and strata lots must have smoke alarms (or in certain cases heat alarms) installed in the building or lot in accordance with regulations under the Environmental Planning and Assessment Act 1979. It is an offence not to comply. It is also an offence to remove or interfere with a smoke alarm or heat alarm. Penalties apply.

IMPORTANT NOTICE TO VENDORS AND PURCHASERS
Before signing this contract you should ensure that you understand your rights and obligations, some of which are not written in this contract but are implied by law.

For example, as purchaser you should be satisfied that finance will be available at the time of completing the purchase (even if settlement might occur many months after signing this contract - in particular, if you are buying off the plan).

COOLING OFF PERIOD (PURCHASER'S RIGHTS)

1. This is the statement required by section 66X of the Conveyancing Act 1919 and applies to a contract for the sale of residential property.
2. The purchaser may rescind the contract at any time before 5 p.m. on the fifth business day after the day on which the contract was made, EXCEPT in the circumstances listed in paragraph 3.
3. There is NO COOLING OFF PERIOD:
   (a) if, at or before the time the contract is made, the purchaser gives to the vendor (or the vendor's solicitor or agent) a certificate that complies with section 66W of the Act; or
   (b) if the property is sold by public auction; or
   (c) if the contract is made on the same day as the property was offered for sale by public auction but passed in; or
   (d) if the contract is made in consequence of the exercise of an option to purchase the property, other than an option that is void under section 66ZG of the Act.
4. A purchaser exercising the right to cool off by rescinding the contract will forfeit to the vendor 0.25% of the purchase price of the property. The vendor is entitled to recover the amount forfeited from any amount paid by the purchaser as a deposit under the contract and the purchaser is entitled to a refund of any balance.

The vendor sells and the purchaser buys the *property* for the price under these provisions instead of Schedule 3 Conveyancing Act 1919, subject to any *legislation* that cannot be excluded.

1 Definitions (a term in italics is a defined term)

In this contract, these terms (in any form) mean -

adjustment date	the earlier of the giving of possession to the purchaser or completion;
bank	a bank as defined in the Banking Act 1959, the Reserve Bank or a State bank;
business day	any day except a bank or public holiday throughout NSW or a Saturday or Sunday;
cheque	a cheque that is not postdated or stale;
depositholder	vendor's agent (or if no vendor's agent is named in this contract, the vendor's *solicitor*);
document of title	document relevant to the title or the passing of title;
GST Act	A New Tax System (Goods and Services Tax) Act 1999;
GST rate	the rate mentioned in section 4 of A New Tax System (Goods and Services Tax Imposition - General) Act 1999 (10% as at 1 July 2000);
legislation	an Act or a by-law, ordinance, regulation or rule made under an Act;
normally	subject to any other provision of this contract;
party	each of the vendor and the purchaser;
property	the land, the improvements, all fixtures and the inclusions, but not the exclusions;
requisition	an objection, question or requisition (but the term does not include a claim);
rescind	rescind this contract from the beginning;
serve	serve in writing on the other *party*;
settlement cheque	an unendorsed *cheque* made payable to the person to be paid and drawn on its own funds by - • a *bank*; or • a building society, credit union or other FCA institution as defined in Cheques Act 1986; that carries on business in Australia; or if authorised in writing by the vendor or the vendor's *solicitor*, some other *cheque*;
solicitor	in relation to a *party*, the *party's* solicitor or licensed conveyancer named in this contract or in a notice *served* by the *party*;
terminate	terminate this contract for breach;
vendor duty	vendor duty imposed under Chapter 4 of the Duties Act 1997;
within	in relation to a period, at any time before or during the period;
work order	a valid direction, notice or order that requires work to be done or money to be spent on or in relation to the *property* or any adjoining footpath or road.

BREACH OF COPYRIGHT MAY RESULT IN LEGAL ACTION

2 Deposit and other payments before completion

2.1 The purchaser must pay the deposit to the *depositholder* as stakeholder.
2.2 *Normally*, the purchaser must pay the deposit on the making of this contract, and this time is essential.
2.3 If this contract requires the purchaser to pay any of the deposit by a later time, that time is also essential.
2.4 The purchaser can pay any of the deposit only by unconditionally giving cash (up to $2,000) or a *cheque* to the *depositholder* or to the vendor, vendor's agent or vendor's *solicitor* for sending to the *depositholder*.
2.5 If any of the deposit is not paid on time or a *cheque* for any of the deposit is not honoured on presentation, the vendor can *terminate*. This right to *terminate* is lost as soon as the deposit is paid in full.
2.6 If the vendor accepts a bond or guarantee for the deposit, clauses 2.1 to 2.5 and 3 do not apply.
2.7 If the vendor accepts a bond or guarantee for part of the deposit, clauses 2.1 to 2.5 and 3 apply only to the balance.
2.8 If any of the deposit or of the balance of the price is paid before completion to the vendor or as the vendor directs, it is a charge on the land in favour of the purchaser until *termination* by the vendor or completion, subject to any existing right.
2.9 If each *party* tells the *depositholder* that the deposit is to be invested, the *depositholder* is to invest the deposit (at the risk of the *party* who becomes entitled to it) with a *bank*, credit union or permanent building society, in an interest-bearing account in NSW, payable at call, with interest to be reinvested, and pay the interest to the *parties* equally, after deduction of all proper government taxes and financial institution charges and other charges.

3 Payment of vendor duty out of the deposit

3.1 This clause applies only if this contract says the deposit can be used to pay vendor duty.
3.2 If the amount held by the *depositholder* (disregarding the value of any bond or guarantee) exceeds the amount of *vendor duty*, the *parties* direct the *depositholder* to release the amount of *vendor duty* on the following terms -
  3.2.1 the *depositholder* is to draw a *cheque* ("the vendor duty cheque") in favour of the Office of State Revenue and in a form acceptable to the Office of State Revenue for payment of *vendor duty*;
  3.2.2 the *depositholder* is not to draw that *cheque* earlier than 14 days before the completion date; and
  3.2.3 the receipt of a letter from the vendor's *solicitor* requesting the vendor duty cheque will be sufficient authority for the *depositholder* to draw and release that cheque.
3.3 The vendor's *solicitor* will use the vendor duty cheque for the sole purpose of payment of the *vendor duty* relating to this transaction.
3.4 If this contract is not completed in circumstances that there is, or may be, no liability for *vendor duty* -
  3.4.1 if the vendor duty cheque has been forwarded to the vendor's *solicitor* but has not been used to pay *vendor duty*, that cheque must be returned immediately to the *depositholder* for cancellation;
  3.4.2 if the vendor duty cheque has been used to pay *vendor duty* -
    - the amount of *vendor duty* is repayable upon demand;
    - the vendor must lodge an application for refund of *vendor duty*; and
    - the vendor irrevocably authorises the Office of State Revenue to pay to the *depositholder* the refund of *vendor duty*;
  3.4.3 each *party* must do whatever else is necessary to ensure that the *party* whose funds were used to pay *vendor duty* receives the refund; and
  3.4.4 rights under this clause continue even if the contract has been *rescinded* or *terminated*.

4 Transfer

4.1 *Normally*, the purchaser must *serve* the form of transfer at least 14 days before the completion date.
4.2 If any information needed for the form of transfer is not disclosed in this contract, the vendor must *serve* it.
4.3 If the purchaser *serves* a form of transfer and the transferee is not the purchaser, the purchaser must give the vendor a direction signed by the purchaser personally for this form of transfer.
4.4 The vendor can require the purchaser to include a form of covenant or easement in the transfer only if this contract contains the wording of the proposed covenant or easement, and a description of the land benefited.
4.5 If this sale is exempt from *vendor duty* -
  4.5.1 the vendor can (but does not have to) *serve* an application for exemption from *vendor duty* in the form satisfactory to the Office of State Revenue *within* 7 days after the contract date;
  4.5.2 if that application is attached to this contract or has been provided to the purchaser before the contract date, the application is *served* on the contract date; and
  4.5.3 if the vendor complies with clause 4.5.1 -
    - the purchaser must have the form of transfer marked by the Office of State Revenue in relation to *vendor duty* before *serving* the form of transfer; and
    - on completion the vendor must pay to the purchaser $33.

5 Requisitions

If the purchaser is or becomes entitled to make a *requisition*, the purchaser can make it only by *serving* it -
5.1 if it arises out of this contract or it is a general question about the *property* or title - *within* 21 days after the contract date;
5.2 if it arises out of anything *served* by the vendor - *within* 21 days after the later of the contract date and that *service*; and
5.3 in any other case - *within* a reasonable time.

6 Error or misdescription

6.1 The purchaser can (but only before completion) claim compensation for an error or misdescription in this contract (as to the *property*, the title or anything else and whether substantial or not).
6.2 This clause applies even if the purchaser did not take notice of or rely on anything in this contract containing or giving rise to the error or misdescription.
6.3 However, this clause does not apply to the extent the purchaser knows the true position.

BREACH OF COPYRIGHT MAY RESULT IN LEGAL ACTION

7 Claims by purchaser

The purchaser can make a claim (including a claim under clause 6) before completion only by *serving* it with a statement of the amount claimed, and if the purchaser makes one or more claims before completion -

7.1 the vendor can *rescind* if in the case of claims that are not claims for delay -

7.1.1 the total amount claimed exceeds 5% of the price;

7.1.2 the vendor *serves* notice of intention to *rescind;* and

7.1.3 the purchaser does not *serve* notice waiving the claims *within* 14 days after that *service;* and

7.2 if the vendor does not *rescind*, the *parties* must complete and if this contract is completed -

7.2.1 the lesser of the total amount claimed and 10% of the price must be paid out of the price to and held by the *depositholder* until the claims are finalised or lapse;

7.2.2 the amount held is to be invested in accordance with clause 2.9;

7.2.3 the claims must be finalised by an arbitrator appointed by the *parties* or, if an appointment is not made *within* 1 month of completion, by an arbitrator appointed by the President of the Law Society at the request of a *party* (in the latter case the *parties* are bound by the terms of the Conveyancing Arbitration Rules approved by the Law Society as at the date of the appointment);

7.2.4 the purchaser is not entitled, in respect of the claims, to more than the total amount claimed and the costs of the purchaser;

7.2.5 net interest on the amount held must be paid to the *parties* in the same proportion as the amount held; and

7.2.6 if the *parties* do not appoint an arbitrator and neither *party* requests the President to appoint an arbitrator *within* 3 months after completion, the claims lapse.

8 Vendor's right to rescind

The vendor can *rescind* if -

8.1 the vendor is, on reasonable grounds, unable or unwilling to comply with a *requisition;*

8.2 the vendor *serves* a notice of intention to *rescind* that specifies the *requisition* and those grounds; and

8.3 the purchaser does not *serve* a notice waiving the *requisition within* 14 days after that *service.*

9 Purchaser's default

If the purchaser does not comply with this contract (or a notice under or relating to it) in an essential respect, the vendor can *terminate* by *serving* a notice. After the *termination* the vendor can -

9.1 keep or recover the deposit (to a maximum of 10% of the price);

9.2 hold any other money paid by the purchaser under this contract as security for anything recoverable under this clause-

9.2.1 for 12 months after the *termination;* or

9.2.2 if the vendor commences proceedings under this clause *within* 12 months, until those proceedings are concluded; and

9.3 sue the purchaser either -

9.3.1 where the vendor has resold the *property* under a contract made *within* 12 months after the *termination,* to recover -

- the deficiency on resale (with credit for any of the deposit kept or recovered and after allowance for any capital gains tax or goods and services tax payable on anything recovered under this clause); and
- the reasonable costs and expenses arising out of the purchaser's non-compliance with this contract or the notice and of resale and any attempted resale; or

9.3.2 to recover damages for breach of contract.

10 Restrictions on rights of purchaser

10.1 The purchaser cannot make a claim or *requisition* or *rescind* or *terminate* in respect of -

10.1.1 the ownership or location of any fence as defined in the Dividing Fences Act 1991;

10.1.2 a service for the *property* being a joint service or passing through another property, or any service for another property passing through the *property* ('service' includes air, communication, drainage, electricity, garbage, gas, oil, radio, sewerage, telephone, television or water service);

10.1.3 a wall being or not being a party wall in any sense of that term or the *property* being affected by an easement for support or not having the benefit of an easement for support;

10.1.4 any change in the *property* due to fair wear and tear before completion;

10.1.5 a promise, representation or statement about this contract, the *property* or the title, not set out or referred to in this contract;

10.1.6 a condition, exception, reservation or restriction in a Crown grant;

10.1.7 the existence of any authority or licence to explore or prospect for gas, minerals or petroleum;

10.1.8 any easement or restriction on use the substance of either of which is disclosed in this contract or any non-compliance with the easement or restriction on use; or

10.1.9 anything the substance of which is disclosed in this contract (except a caveat, charge, mortgage or writ).

10.2 The purchaser cannot *rescind* or *terminate* only because of a defect in title to or quality of the inclusions.

10.3 *Normally,* the purchaser cannot make a claim or *requisition* or *rescind* or *terminate* or require the vendor to change the nature of the title disclosed in this contract (for example, to remove a caution evidencing qualified title, or to lodge a plan of survey as regards limited title).

BREACH OF COPYRIGHT MAY RESULT IN LEGAL ACTION

11 Compliance with work orders

11.1 *Normally*, the vendor must by completion comply with a *work order* made on or before the contract date and if this contract is completed the purchaser must comply with any other *work order*.

11.2 If the purchaser complies with a *work order*, and this contract is *rescinded* or *terminated*, the vendor must pay the expense of compliance to the purchaser.

12 Certificates and inspections

The vendor must do everything reasonable to enable the purchaser, subject to the rights of any tenant -

12.1 to have the *property* inspected to obtain any certificate or report reasonably required;

12.2 to apply (if necessary in the name of the vendor) for -

12.2.1 any certificate that can be given in respect of the *property* under *legislation*; or

12.2.2 a copy of any approval, certificate, consent, direction, notice or order in respect of the *property* given under *legislation*, even if given after the contract date; and

12.3 to make 1 inspection of the *property* in the 3 days before a time appointed for completion.

13 Goods and services tax (GST)

13.1 In this clause, enterprise, input tax credit, margin scheme, supply of a going concern, tax invoice and taxable supply have the same meanings as in the *GST Act*.

13.2 *Normally*, if a *party* must pay the price or any other amount to the other *party* under this contract, GST is not to be added to the price or amount.

13.3 If under this contract a *party* must make an adjustment, pay an expense of another party or pay an amount payable by or to a third party (for example, under clauses 14 or 20.7) -

13.3.1 the *party* must adjust or pay on completion any GST added to or included in the amount; but

13.3.2 if this contract says this sale is a taxable supply, and payment would entitle the *party* to an input tax credit, the adjustment or payment is to be worked out by deducting any input tax credit to which the party receiving the adjustment is or was entitled and adding the *GST rate*.

13.4 If this contract says this sale is the supply of a going concern -

13.4.1 the *parties* agree the supply of the *property* is a supply of a going concern;

13.4.2 the vendor must, between the contract date and completion, carry on the enterprise conducted on the land in a proper and business-like way;

13.4.3 if the purchaser is not registered by the completion date, the *parties* must complete and the purchaser must pay on completion, in addition to the price, an amount being the price multiplied by the *GST rate* ("the retention sum"). The retention sum is to be held by the *depositholder* and dealt with as follows:

- if *within* 3 months of completion the purchaser *serves* a letter from the Australian Taxation Office stating the purchaser is registered, the *depositholder* is to pay the retention sum to the purchaser; but
- if the purchaser does not *serve* that letter *within* 3 months of completion, the *depositholder* is to pay the retention sum to the vendor; and

13.4.4 If the vendor, despite clause 13.4.1, *serves* a letter from the Australian Taxation Office stating the vendor has to pay GST on the supply, the purchaser must pay to the vendor on demand the amount of GST assessed.

13.5 *Normally*, the vendor promises the margin scheme will not apply to the supply of the *property*.

13.6 If this contract says the margin scheme is to apply in making the taxable supply, the parties agree that the margin scheme is to apply to the sale of the property.

13.7 If this contract says the sale is not a taxable supply -

13.7.1 the purchaser promises that the *property* will not be used and represents that the purchaser does not intend the *property* (or any part of the *property*) to be used in a way that could make the sale a taxable supply to any extent; and

13.7.2 the purchaser must pay the vendor on completion in addition to the price an amount calculated by multiplying the price by the *GST rate* if this sale is a taxable supply to any extent because of -

- a breach of clause 13.7.1; or
- something else known to the purchaser but not the vendor.

13.8 If this contract says this sale is a taxable supply in full and does not say the margin scheme applies to the *property*, the vendor must pay the purchaser on completion an amount of one-eleventh of the price if -

13.8.1 this sale is not a taxable supply in full; or

13.8.2 the margin scheme applies to the *property* (or any part of the *property*).

13.9 If this contract says this sale is a taxable supply to an extent -

13.9.1 clause 13.7.1 does not apply to any part of the *property* which is identified as being a taxable supply; and

13.9.2 the payments mentioned in clauses 13.7 and 13.8 are to be recalculated by multiplying the relevant payment by the proportion of the price which represents the value of that part of the *property* to which the clause applies (the proportion to be expressed as a number between 0 and 1). Any evidence of value must be obtained at the expense of the vendor.

13.10 *Normally*, on completion the vendor must give the recipient of the supply a tax invoice for any taxable supply by the vendor by or under this contract.

13.11 The vendor does not have to give the purchaser a tax invoice if the margin scheme applies to a taxable supply.

BREACH OF COPYRIGHT MAY RESULT IN LEGAL ACTION

14 Adjustments

14.1 *Normally*, the vendor is entitled to the rents and profits and will be liable for all rates, water, sewerage and drainage service and usage charges, land tax and all other periodic outgoings up to and including the *adjustment date* after which the purchaser will be entitled and liable.

14.2 The *parties* must make any necessary adjustment on completion.

14.3 If an amount that is adjustable under this contract has been reduced under *legislation*, the *parties* must on completion adjust the reduced amount.

14.4 The *parties* must adjust land tax for the year current at the *adjustment date* -

14.4.1 only if land tax has been paid or is payable for the year (whether by the vendor or by a predecessor in title) and this contract says that land tax is adjustable;

14.4.2 by adjusting the amount that would have been payable if at the start of the year -

- the person who owned the land owned no other land;
- the land was not subject to a special trust or owned by a non-concessional company; and
- if the land (or part of it) had no separate taxable value, by calculating its separate taxable value on a proportional area basis.

14.5 If any other amount that is adjustable under this contract relates partly to the land and partly to other land, the *parties* must adjust it on a proportional area basis.

14.6 *Normally*, the vendor can direct the purchaser to produce a *settlement cheque* on completion to pay an amount adjustable under this contract and if so -

14.6.1 the amount is to be treated as if it were paid; and

14.6.2 the *cheque* must be forwarded to the payee immediately after completion (by the purchaser if the *cheque* relates only to the *property* or by the vendor in any other case).

14.7 If on completion the last bill for a water, sewerage or drainage usage charge is for a period ending before the *adjustment date*, the vendor is liable for an amount calculated by dividing the bill by the number of days in the period then multiplying by the number of unbilled days up to and including the *adjustment date*.

14.8 The vendor is liable for any amount recoverable for work started on or before the contract date on the *property* or any adjoining footpath or road.

15 Completion date

The *parties* must complete by the completion date and, if they do not, a *party* can serve a notice to complete if that *party* is otherwise entitled to do so.

16 Completion

• Vendor

16.1 On completion the vendor must give the purchaser any *document of title* that relates only to the *property*.

16.2 If on completion the vendor has possession or control of a *document of title* that relates also to other property, the vendor must produce it as and where necessary.

16.3 *Normally*, on completion the vendor must cause the legal title to the *property* (being an estate in fee simple) to pass to the purchaser free of any mortgage or other interest, subject to any necessary registration.

16.4 The legal title to the *property* does not pass before completion.

16.5 If the vendor gives the purchaser a document (other than the transfer) that needs to be lodged for registration, the vendor must pay the lodgment fee to the purchaser, plus another 20% of that fee.

16.6 If the purchaser *serves* a land tax certificate showing a charge on any of the land, on completion the vendor must give the purchaser a land tax certificate showing the charge is no longer effective against the land.

• Purchaser

16.7 On completion the purchaser must pay to the vendor, by cash (up to $2,000) or *settlement cheque*, the price (less any deposit paid) and any other amount payable by the purchaser under this contract (less any amount payable by the vendor to the purchaser under this contract).

16.8 If the vendor requires more than 5 *settlement cheques*, the vendor must pay $10 for each extra *cheque*.

16.9 If any of the deposit is not covered by a bond or guarantee, on completion the purchaser must give the vendor an order signed by the purchaser authorising the *depositholder* to account to the vendor for the deposit.

16.10 On completion the deposit belongs to the vendor.

• Place for completion

16.11 *Normally*, the *parties* must complete at the completion address, which is -

16.11.1 if a special completion address is stated in this contract - that address; or

16.11.2 if none is stated, but a first mortgagee is disclosed in this contract and the mortgagee would usually discharge the mortgage at a particular place - that place; or

16.11.3 in any other case - the vendor's *solicitor's* address stated in this contract.

16.12 The vendor by reasonable notice can require completion at another place, if it is in NSW, but the vendor must pay the purchaser's additional expenses, including any agency or mortgagee fee.

16.13 If the purchaser requests completion at a place that is not the completion address, and the vendor agrees, the purchaser must pay the vendor's additional expenses, including any agency or mortgagee fee.

17 Possession

17.1 *Normally*, the vendor must give the purchaser vacant possession of the *property* on completion.

17.2 The vendor does not have to give vacant possession if -

BREACH OF COPYRIGHT MAY RESULT IN LEGAL ACTION

17.2.1 this contract says that the sale is subject to existing tenancies; and
17.2.2 the contract discloses the provisions of the tenancy (for example, by attaching a copy of the lease and any relevant memorandum or variation).

17.3 *Normally*, the purchaser can claim compensation (before or after completion) or *rescind* if any of the land is affected by a protected tenancy (a tenancy affected by Part 2, 3, 4 or 5 Landlord and Tenant (Amendment) Act 1948).

18 Possession before completion

18.1 This clause applies only if the vendor gives the purchaser possession of the *property* before completion.
18.2 The purchaser must not before completion -
18.2.1 let or part with possession of any of the *property*;
18.2.2 make any change or structural alteration or addition to the *property*; or
18.2.3 contravene any agreement between the *parties* or any direction, document, *legislation*, notice or order affecting the *property*.
18.3 The purchaser must until completion -
18.3.1 keep the *property* in good condition and repair having regard to its condition at the giving of possession; and
18.3.2 allow the vendor or the vendor's authorised representative to enter and inspect it at all reasonable times.
18.4 The risk as to damage to the *property* passes to the purchaser immediately after the purchaser enters into possession.
18.5 If the purchaser does not comply with this clause, then without affecting any other right of the vendor -
18.5.1 the vendor can before completion, without notice, remedy the non-compliance; and
18.5.2 if the vendor pays the expense of doing this, the purchaser must pay it to the vendor with interest at the rate mentioned in Schedule J of the Supreme Court Rules 1970.
18.6 If this contract is *rescinded* or *terminated* the purchaser must immediately vacate the *property*.
18.7 If the *parties* or their *solicitors* on their behalf do not agree in writing to a fee or rent, none is payable.

19 Rescission of contract

19.1 If this contract expressly gives a *party* a right to *rescind*, the *party* can exercise the right -
19.1.1 only by *serving* a notice before completion; and
19.1.2 in spite of any making of a claim or *requisition*, any attempt to satisfy a claim or *requisition*, any arbitration, litigation, mediation or negotiation or any giving or taking of possession.
19.2 *Normally*, if a *party* exercises a right to *rescind* expressly given by this contract or any *legislation* -
19.2.1 the deposit and any other money paid by the purchaser under this contract must be refunded;
19.2.2 a *party* can claim for a reasonable adjustment if the purchaser has been in possession;
19.2.3 a *party* can claim for damages, costs or expenses arising out of a breach of this contract; and
19.2.4 a *party* will not otherwise be liable to pay the other *party* any damages, costs or expenses.

20 Miscellaneous

20.1 The *parties* acknowledge that anything stated in this contract to be attached was attached to this contract by the vendor before the purchaser signed it and is part of this contract.
20.2 Anything attached to this contract is part of this contract.
20.3 An area, bearing or dimension in this contract is only approximate.
20.4 If a *party* consists of 2 or more persons, this contract benefits and binds them separately and together.
20.5 A *party's solicitor* can receive any amount payable to the *party* under this contract or direct in writing that it is to be paid to another person.
20.6 A document under or relating to this contract is -
20.6.1 signed by a *party* if it is signed by the *party* or the *party's solicitor* (apart from a direction under clause 4.3);
20.6.2 *served* if it is *served* by the *party* or the *party's solicitor*;
20.6.3 *served* if it is *served* on the *party's solicitor*, even if the *party* has died or any of them has died;
20.6.4 *served* if it is *served* in any manner provided in s170 of the Conveyancing Act 1919;
20.6.5 *served* if it is sent by fax to the *party's solicitor*, unless it is not received;
20.6.6 *served* on a person if it (or a copy of it) comes into the possession of the person; and
20.6.7 *served* at the earliest time it is *served*, if it is *served* more than once.
20.7 An obligation to pay an expense of another *party* of doing something is an obligation to pay -
20.7.1 if the *party* does the thing personally - the reasonable cost of getting someone else to do it; or
20.7.2 if the *party* pays someone else to do the thing - the amount paid, to the extent it is reasonable.
20.8 Rights under clauses 11, 13, 14, and 17 continue after completion, whether or not other rights continue.
20.9 The vendor does not promise, represent or state that the purchaser has any cooling off rights.
20.10 The vendor does not promise, represent or state that any attached survey report is accurate or current.
20.11 A reference to any *legislation* includes a reference to any corresponding later *legislation*.
20.12 Each *party* must do whatever is necessary after completion to carry out the *party's* obligations under this contract.
20.13 Neither taking possession nor *serving* a transfer of itself implies acceptance of the *property* or the title.
20.14 The details and information provided in this contract (for example, on page 1) are, to the extent of each *party's* knowledge, true, and are part of this contract.
20.15 Where this contract provides for choices, a choice in BLOCK CAPITALS applies unless a different choice is marked.

21 Time limits in these provisions

21.1 If the time for something to be done or to happen is not stated in these provisions, it is a reasonable time.
21.2 If there are conflicting times for something to be done or to happen, the latest of those times applies.

BREACH OF COPYRIGHT MAY RESULT IN LEGAL ACTION

21.3 The time for one thing to be done or to happen does not extend the time for another thing to be done or to happen.
21.4 If the time for something to be done or to happen is the 29th, 30th or 31st day of a month, and the day does not exist, the time is instead the last day of the month.
21.5 If the time for something to be done or to happen is a day that is not a *business day*, the time is extended to the next *business day*, except in the case of clause 2 (deposit).
21.6 *Normally*, the time by which something must be done is fixed but not essential.

22 Foreign Acquisitions and Takeovers Act 1975

22.1 The purchaser promises that the Commonwealth Treasurer cannot prohibit and has not prohibited the transfer under the Foreign Acquisitions and Takeovers Act 1975.
22.2 This promise is essential and a breach of it entitles the vendor to *terminate*.

23 Strata or community title

23.1 This clause applies only if the land (or part of it) is a lot in a strata, neighbourhood, precinct or community scheme (or on completion is to be a lot in a scheme of that kind).
23.2 In this contract -
'change', in relation to a scheme, means -
- a registered or registrable change from by-laws set out in this contract or set out in *legislation* and specified in this contract;
- a change from a development or management contract or statement set out in this contract; or
- a change in the boundaries of common property;

'common property' includes association property for the scheme or any higher scheme;
'contribution' includes an amount payable under a by-law;
'normal expenses', in relation to an owners corporation for a scheme, means normal operating expenses usually payable from the administrative fund of an owners corporation for a scheme of the same kind;
'owners corporation' means the owners corporation or the association for the scheme or any higher scheme;
'the *property*' includes any interest in common property for the scheme associated with the lot;
'special expenses', in relation to an owners corporation, means its actual, contingent or expected expenses, except to the extent they are normal expenses, due to fair wear and tear, disclosed in this contract or covered by moneys held in the sinking fund.
23.3 Clauses 11, 14.8 and 18.4 do not apply to an obligation of the owners corporation, or to property insurable by it.
23.4 Clauses 14.4.2 and 14.5 apply but on a unit entitlement basis instead of an area basis.
23.5 The *parties* must adjust under clause 14.1 -
23.5.1 a regular periodic contribution;
23.5.2 a contribution which is not a regular periodic contribution but is disclosed in this contract; and
23.5.3 on a unit entitlement basis, any amount paid by the vendor for a normal expense of the owners corporation to the extent the owners corporation has not paid the amount to the vendor.
23.6 If a contribution is not a regular periodic contribution and is not disclosed in this contract -
23.6.1 the vendor is liable for it if it was levied before the contract date (unless it relates to work not started by that date), even if it is payable by instalments;
23.6.2 the vendor is also liable for it to the extent it relates to work started by the owners corporation before the contract date; and
23.6.3 the purchaser is liable for all other contributions levied after the *contract date*.
23.7 The vendor must pay or allow to the purchaser on completion the amount of any unpaid contributions for which the vendor is liable under clause 23.6.
23.8 *Normally*, the purchaser cannot make a claim or *requisition* or *rescind* or *terminate* in respect of -
23.8.1 an existing or future actual, contingent or expected expense of the owners corporation;
23.8.2 a proportional unit entitlement of the lot or a relevant lot or former lot, apart from a claim under clause 6; or
23.8.3 a past or future change in the scheme or a higher scheme.
23.9 However, the purchaser can *rescind* if -
23.9.1 the special expenses of the owners corporation at the later of the contract date and the creation of the owners corporation when calculated on a unit entitlement basis (and, if more than one lot or a higher scheme is involved, added together), less any contribution paid by the vendor, are more than 1% of the price;
23.9.2 in the case of the lot or a relevant lot or former lot in a higher scheme -
- a proportional unit entitlement for the lot is not disclosed in this contract; or
- a proportional unit entitlement for the lot is disclosed in this contract but the lot has a different proportional unit entitlement at the contract date or at any time before completion; or

23.9.3 a change before the contract date or before completion in the scheme or a higher scheme substantially disadvantages the purchaser and is not disclosed in this contract.
23.10 The purchaser must give the vendor 2 copies of a proper form of notice of the transfer of the lot addressed to the owners corporation and signed by the purchaser.
23.11 The vendor must complete and sign 1 copy of the notice and give it to the purchaser on completion.
23.12 Each *party* can sign and give the notice as agent for the other.
23.13 The vendor must *serve* a certificate under section 109 Strata Schemes Management Act 1996 or section 26 Community Land Management Act 1989 in relation to the lot, the scheme or any higher scheme at least 7 days before the completion date.

BREACH OF COPYRIGHT MAY RESULT IN LEGAL ACTION

23.14 The purchaser does not have to complete earlier than 7 days after *service* of the certificate and clause 21.3 does not apply to this provision.

23.15 On completion the purchaser must pay the vendor the prescribed fee for the certificate.

23.16 The vendor authorises the purchaser to apply for the purchaser's own certificate.

23.17 The vendor authorises the purchaser to apply for and make an inspection of any record or other document in the custody or control of the owners corporation or relating to the scheme or any higher scheme.

23.18 If a general meeting of the owners corporation is convened before completion -

23.18.1 if the vendor receives notice of it, the vendor must immediately notify the purchaser of it; and

23.18.2 the purchaser can require the vendor to appoint the purchaser (or the purchaser's nominee) to exercise any voting rights of the vendor in respect of the lot at the meeting.

24 Tenancies

24.1 If a tenant has not made a payment for a period preceding or current at the *adjustment date* -

24.1.1 for the purposes of clause 14.2, the amount is to be treated as if it were paid; and

24.1.2 the purchaser assigns the debt to the vendor on completion and will if required give a further assignment at the vendor's expense.

24.2 If a tenant has paid in advance of the *adjustment date* any periodic payment in addition to rent, it must be adjusted as if it were rent for the period to which it relates.

24.3 If the *property* is to be subject to a tenancy on completion or is subject to a tenancy on completion -

24.3.1 the vendor authorises the purchaser to have any accounting records relating to the tenancy inspected and audited and to have any other document relating to the tenancy inspected;

24.3.2 the vendor must *serve* any information about the tenancy reasonably requested by the purchaser before or after completion; and

24.3.3 *normally*, the purchaser can claim compensation (before or after completion) if -

- any of Parts 2 to 7 of the Retail Leases Act 1994 applies to the tenancy, unless this contract discloses that the tenancy commenced on or after 1 August 1994;
- a disclosure statement required by the Act was not given when required;
- such a statement contained information that was materially false or misleading;
- a provision of the lease is not enforceable because of a non-disclosure in such a statement; or
- the lease was entered into in contravention of the Act.

24.4 If the *property* is subject to a tenancy on completion -

24.4.1 the vendor must allow or transfer -

- any remaining bond money or any other security against the tenant's default (to the extent the security is transferable);
- any money in a fund established under the lease for a purpose and compensation for any money in the fund or interest earnt by the fund that has been applied for any other purpose;
- any money paid by the tenant for a purpose that has not been applied for that purpose and compensation for any of the money that has been applied for any other purpose; and

24.4.2 if the security is not transferable, each *party* must do everything reasonable to cause a replacement security to issue for the benefit of the purchaser and the vendor must hold the original security on trust for the benefit of the purchaser until the replacement security issues;

24.4.3 the vendor must give to the purchaser -

- a proper notice of the transfer addressed to the tenant;
- any certificate given under the Retail Leases Act 1994 in relation to the tenancy;
- a copy of any disclosure statement given to the tenant under the Retail Leases Act 1994;
- a copy of any document served on the tenant under the lease and written details of its service, if the document concerns the rights of the landlord or the tenant after completion; and
- any document served by the tenant under the lease and written details of its service, if the document concerns the rights of the landlord or the tenant after completion;

24.4.4 the vendor must comply with any obligation to the tenant under the lease, to the extent it is to be complied with by completion; and

24.4.5 the purchaser must comply with any obligation to the tenant under the lease, to the extent that the obligation is disclosed in this contract and is to be complied with after completion.

24.5 Rights under this clause continue after completion, whether or not other rights continue.

BREACH OF COPYRIGHT MAY RESULT IN LEGAL ACTION

25 Qualified title, limited title and old system title

25.1 This clause applies only if the land (or part of it) -
25.1.1 is under qualified, limited or old system title; or
25.1.2 on completion is to be under one of those titles.
25.2 The vendor must *serve* a proper abstract of title *within* 7 days after the contract date.
25.3 If an abstract of title or part of an abstract of title is attached to this contract or has been lent by the vendor to the purchaser before the contract date, the abstract or part is *served* on the contract date.
25.4 An abstract of title can be or include a list of documents, events and facts arranged (apart from a will or codicil) in date order, if the list in respect of each document -
25.4.1 shows its date, general nature, names of parties and any registration number; and
25.4.2 has attached a legible photocopy of it or of an official or registration copy of it.
25.5 An abstract of title -
25.5.1 must start with a good root of title (if the good root of title must be at least 30 years old, this means 30 years old at the contract date);
25.5.2 in the case of a leasehold interest, must include an abstract of the lease and any higher lease;
25.5.3 *normally*, need not include a Crown grant; and
25.5.4 need not include anything evidenced by the Register kept under the Real Property Act 1900.
25.6 In the case of land under old system title -
25.6.1 in this contract 'transfer' means conveyance;
25.6.2 the purchaser does not have to *serve* the form of transfer until after the vendor has *served* a proper abstract of title; and
25.6.3 each vendor must give proper covenants for title as regards that vendor's interest.
25.7 In the case of land under limited title but not under qualified title -
25.7.1 *normally*, the abstract of title need not include any document which does not show the location, area or dimensions of the land (for example, by including a metes and bounds description or a plan of the land);
25.7.2 clause 25.7.1 does not apply to a document which is the good root of title; and
25.7.3 the vendor does not have to provide an abstract if this contract contains a delimitation plan (whether in registrable form or not).
25.8 The vendor must give a proper covenant to produce where relevant.
25.9 The vendor does not have to produce or covenant to produce a document that is not in the possession of the vendor or a mortgagee.
25.10 If the vendor is unable to produce an original document in the chain of title, the purchaser will accept a photocopy from the Registrar General of the registration copy of that document.

26 Crown purchase money

26.1 This clause applies only if purchase money is payable to the Crown, whether or not due for payment.
26.2 The vendor is liable for the money, except to the extent this contract says the purchaser is liable for it.
26.3 To the extent the vendor is liable for it, the vendor is liable for any interest until completion.
26.4 To the extent the purchaser is liable for it, the *parties* must adjust any interest under clause 14.1.

27 Consent to transfer

27.1 This clause applies only if the land (or part of it) is restricted title land (land that cannot be transferred without consent under *legislation*).
27.2 The purchaser must properly complete and then *serve* the purchaser's part of an application for consent to transfer of the land (or part of it) *within* 7 days after the contract date.
27.3 The vendor must apply for consent *within* 7 days after *service* of the purchaser's part.
27.4 If consent is refused, either *party* can *rescind*.
27.5 If consent is given subject to one or more conditions that will substantially disadvantage a *party*, then that *party* can *rescind within* 7 days after receipt by or *service* upon the *party* of written notice of the conditions.
27.6 If consent is not given or refused -
27.6.1 *within* 42 days after the purchaser *serves* the purchaser's part of the application, the purchaser can *rescind*; or
27.6.2 *within* 30 days after the application is made, either *party* can *rescind*.
27.7 If the *legislation* is the Western Lands Act 1901 each period in clause 27.6 becomes 90 days.
27.8 If the land or part is described as a lot in an unregistered plan, each time in clause 27.6 becomes the later of the time and 35 days after creation of a separate folio for the lot.
27.9 The completion date becomes the later of the completion date and 14 days after *service* of the notice granting consent to transfer.

28 Unregistered plan

28.1 This clause applies only if some of the land is described as a lot in an unregistered plan.
28.2 The vendor must do everything reasonable to have the plan registered *within* 6 months after the contract date, with or without any minor alteration to the plan or any document to be lodged with the plan validly required or made under *legislation*.

BREACH OF COPYRIGHT MAY RESULT IN LEGAL ACTION

28.3 If the plan is not registered *within* that time and in that manner -
28.3.1 the purchaser can *rescind*; and
28.3.2 the vendor can *rescind*, but only if the vendor has complied with clause 28.2.
28.4 Either *party* can serve notice of the registration of the plan and every relevant lot and plan number.
28.5 The completion date becomes the later of the completion date and 21 days after *service* of the notice.
28.6 Clauses 28.2 and 28.3 apply to a plan that is to be registered before the plan is registered.

29 Conditional contract

29.1 This clause applies only if a provision says this contract or completion is conditional on an event.
29.2 If the time for the event to happen is not stated, the time is 42 days after the contract date.
29.3 If this contract says the provision is for the benefit of a *party*, then it benefits only that *party*.
29.4 If anything is necessary to make the event happen, each *party* must do whatever is reasonably necessary to cause the event to happen.
29.5 A *party* can *rescind* under this clause only if the *party* has substantially complied with clause 29.4.
29.6 If the event involves an approval and the approval is given subject to a condition that will substantially disadvantage a *party* who has the benefit of the provision, the *party* can *rescind within* 7 days after either *party serves* notice of the condition.
29.7 If the *parties* can lawfully complete without the event happening -
29.7.1 if the event does not happen *within* the time for it to happen, a *party* who has the benefit of the provision can *rescind within* 7 days after the end of that time;
29.7.2 if the event involves an approval and an application for the approval is refused, a *party* who has the benefit of the provision can *rescind within* 7 days after either *party serves* notice of the refusal;
29.7.3 the completion date becomes the later of the completion date and 21 days after the earliest of -
- either *party serving* notice of the event happening;
- every *party* who has the benefit of the provision *serving* notice waiving the provision;
- the end of the time for the event to happen.

29.8 If the *parties* cannot lawfully complete without the event happening -
29.8.1 if the event does not happen *within* the time for it to happen, either *party* can *rescind*;
29.8.2 if the event involves an approval and an application for the approval is refused, either *party* can *rescind*;
29.8.3 the completion date becomes the later of the completion date and 21 days after either *party serves* notice of the event happening.
29.9 A *party* cannot *rescind* under clauses 29.7 or 29.8 after the event happens.

BREACH OF COPYRIGHT MAY RESULT IN LEGAL ACTION