ANNEXURE B

UNITYWATER BYDA MAP

Sequence Number: **230694535**
Job Number: **35227632**
Printed On: 11/10/2023

Emergency Situations
Call Unitywater:
1300 086 489

This information on this plan is valid
for 30 days from "Printed On" date.

Legend

Extent of Unitywater Area

Water

- Water Pump Station
- Water Service
- Water Valve
- Water Pipe (Abandoned)
- Water Hydrant
- Water Fitting

Water Main

- Trunk Main
- Reticulation Main

Sewer

- Sewer Pump Station
- Sewer Manhole
- Sewer Valve
- Sewer Fitting

Sewer Gravity Main

- Trunk Main
- Reticulation Main
- Overflow Main
- Sewer Pipe (Abandoned)

Sewer Pressure Main


- Pressure Sewer
- Rising Main
- Vacuum Main
- Pressure Sewer Service
- Sewer Service

Recycled Water

- Recycled Water Pump Station
- Recycled Water Valve
- Recycled Water Hydrant
- Recycled Water Fitting
- Recycled Water Pipe (Abandoned)
- Recycled Water Main

Map Tile: 1
Scale: 1:1000
(If printed at 100%
on A3 size paper)

N

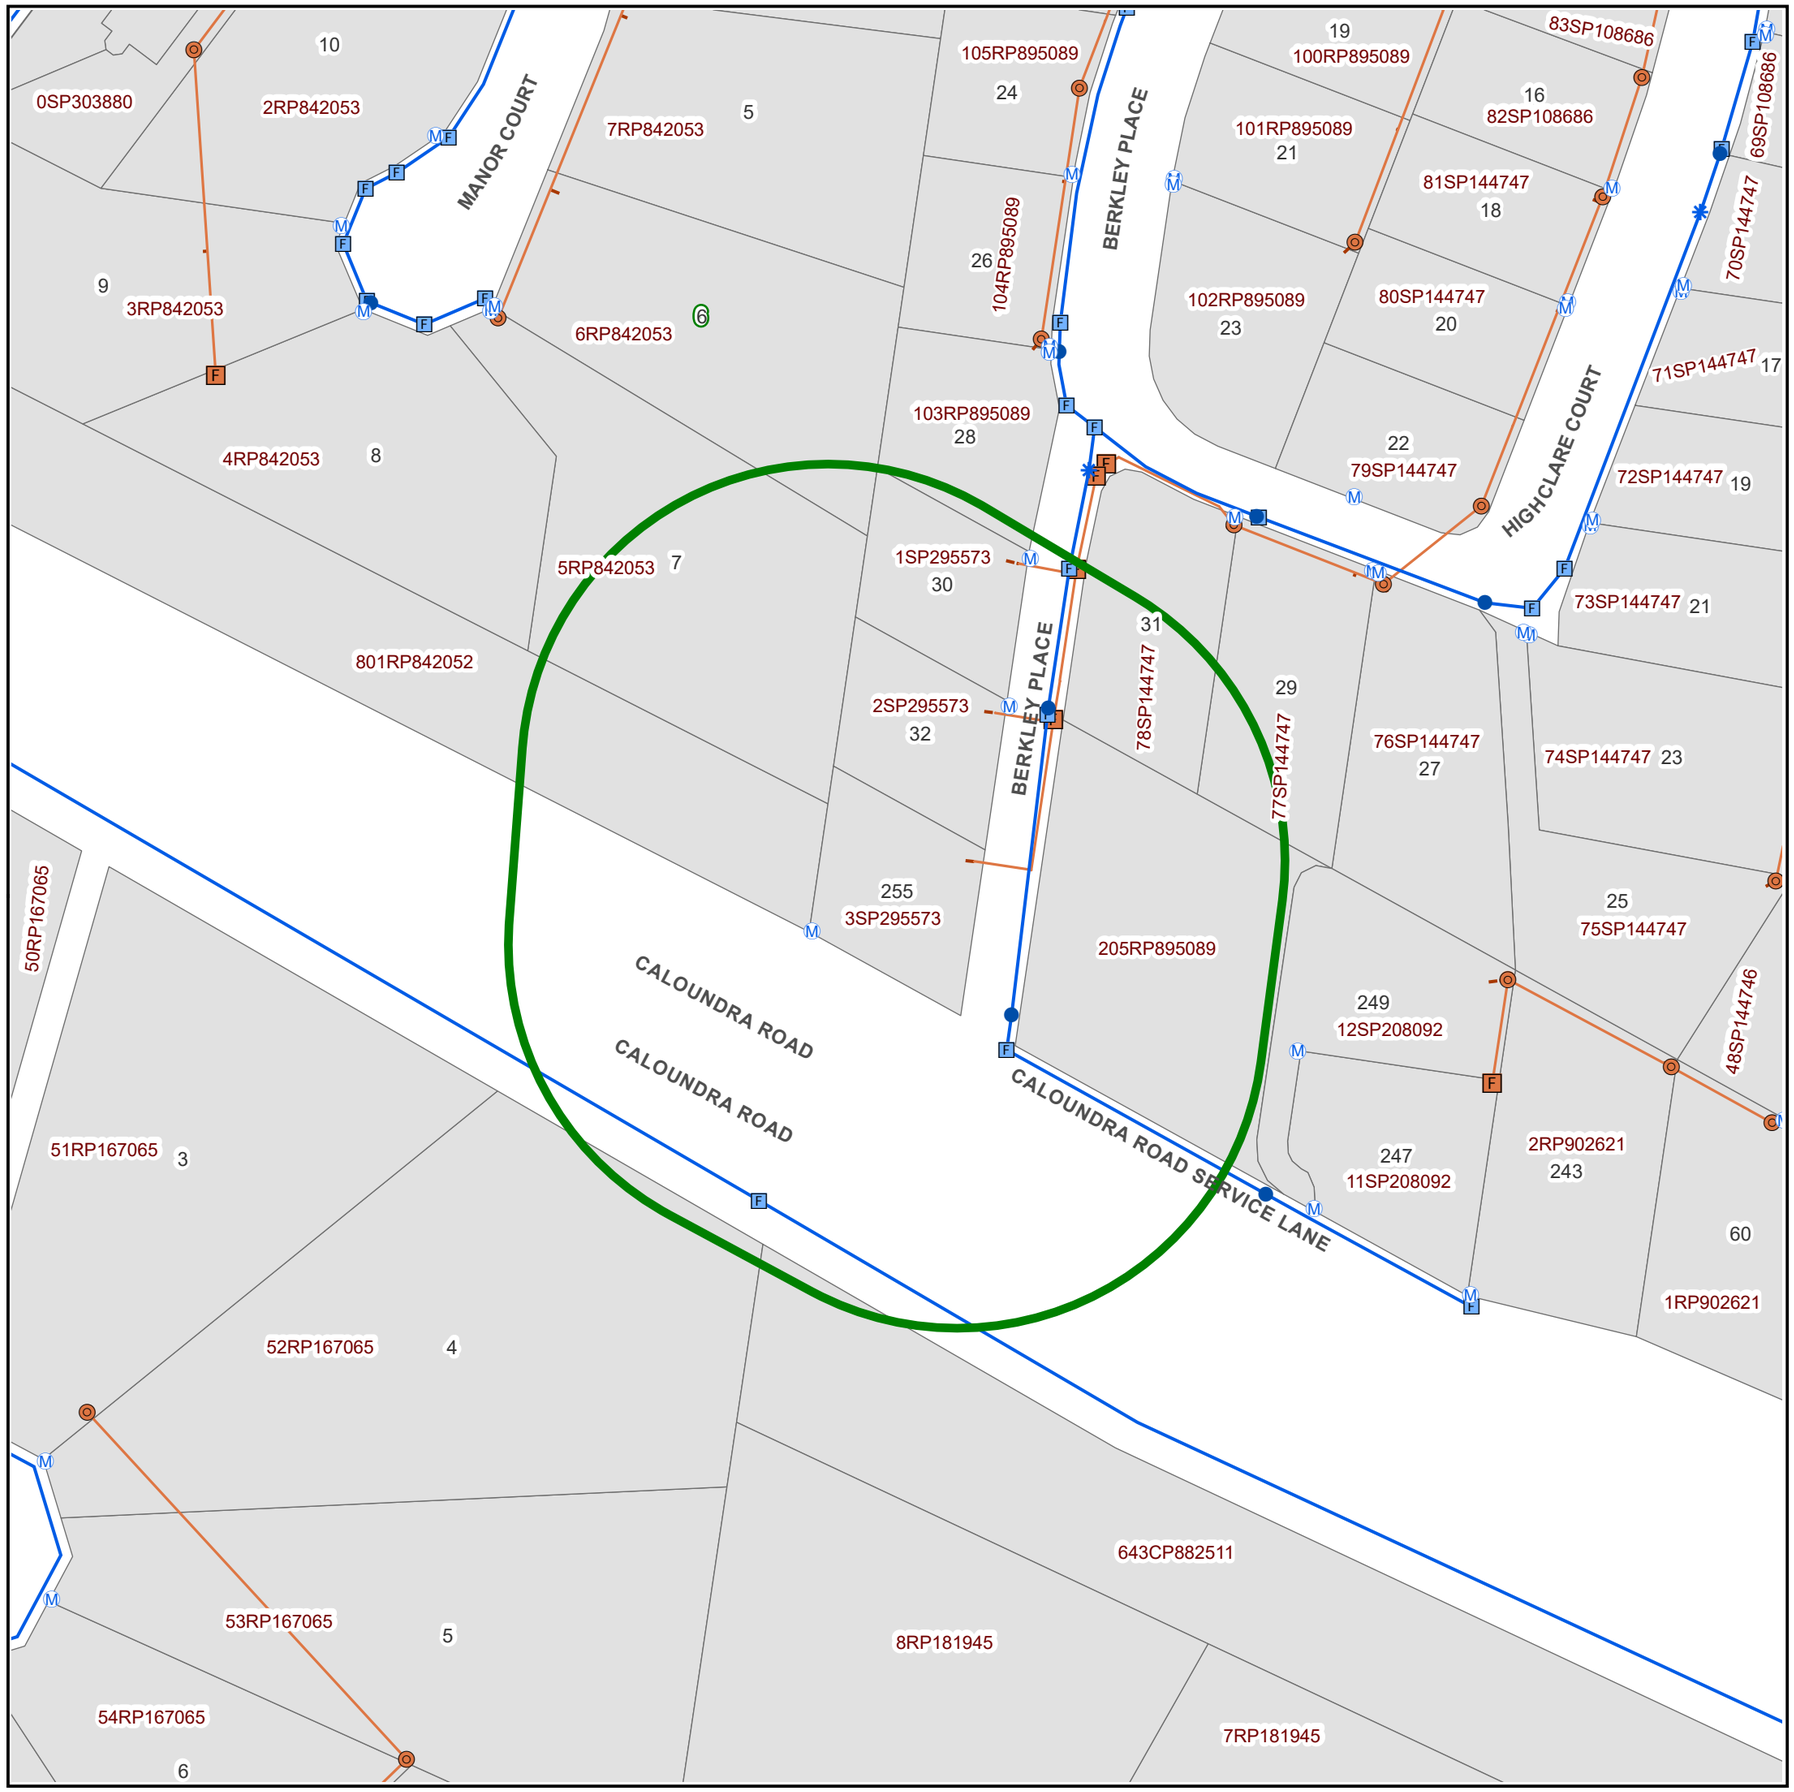

Unitywater

Before You Dig Australia
Geospatial Information Systems
Ground Floor, 33 King St
Caboolture QLD 4510
Inquiries: 1300 0 Unity (1300 086 489)
Email: dbyd@unitywater.com

Disclaimer

These Maps are supplied under the following conditions:-

Mapping details are supplied from information contained in Unitywater's records which may have been furnished to Unitywater by other persons. Unitywater gives no warranty or guarantee of any kind, expressed, implied, or statutory, to the correctness or accuracy of the map details or the degree of compliance with any standards in this matter. Persons making decisions with financial or legal implications must not rely upon the map details shown on this plan for the purpose of determining whether any particular facts or circumstances exist and Unitywater (and its officers and agents) expressly disclaim responsibility for any loss or damage suffered as a result of placing reliance upon this information.