
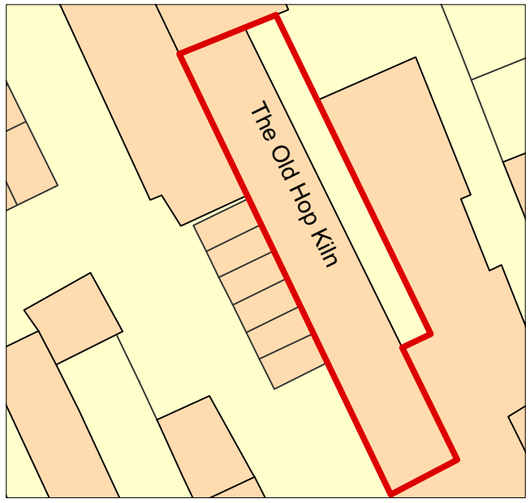


Block Plan @ 1:500

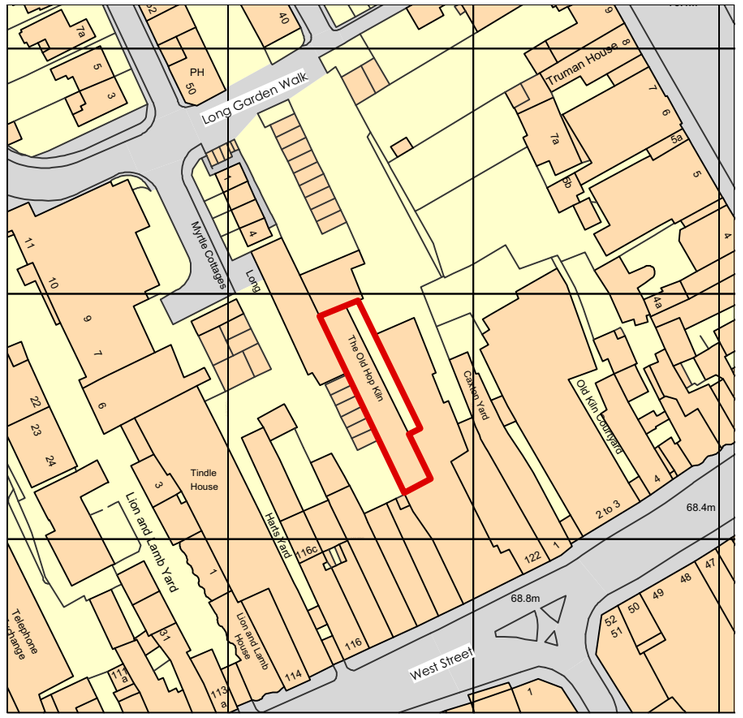

Ordnance Survey, (c) Crown Copyright 2020. All rights reserved. Licence number 100022432

Location Plan @ 1:1250

0m 25m 50m 125m

Scale 1:1250

0m 10m 20m 50m

Scale 1:500

© Nye Saunders Ltd - Chartered Architects

Rev	Amendments	Date

Do not scale from this drawing except for Planning Application purposes

All dimensions are to be verified prior to construction

This drawing is prepared for Local Authority approval on behalf of the applicant named below and/or named on the planning or building regulation application forms and may be used for no other purpose. The copyright of the drawing and designs remains the architect's. All copies are for information only about the application; they may be used for no other purpose without the express written permission of Nye Saunders Ltd Chartered Architects.

Project	Project No.	Drawing No.	Revision.	Date
The Old Hop Kiln	20342	P103		Dec 2020
Drawing Title	**Scale**	**Paper Size**	**Drawn By**	**Checked By**
Block and Location Plans	1:500/1:1250	A3	RLS	

Nye saunders chartered architects
3 Church Street, Godalming, Surrey. GU7 1EQ
Web: www.nyesaunders.co.uk e-mail: info@nyesaunders.co.uk Tel: 01483 418600