



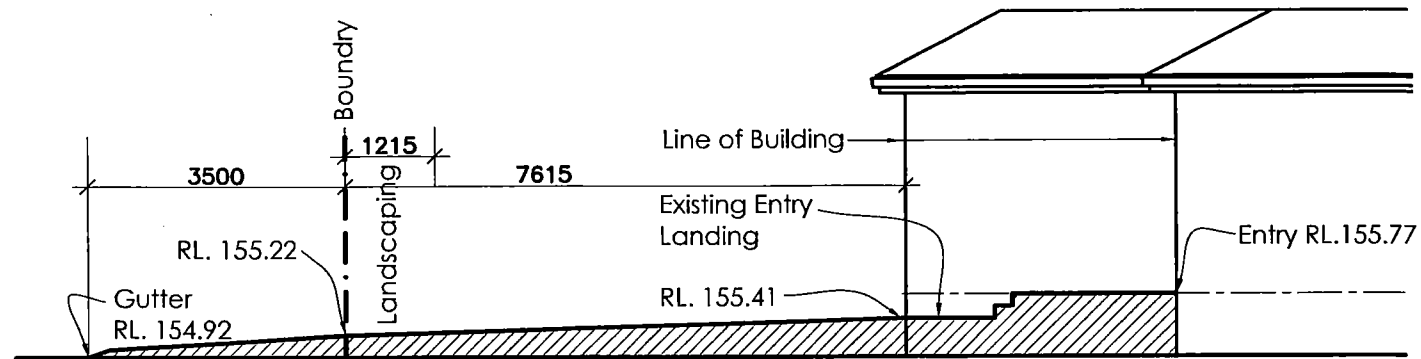


SECTION A-A
SCALE: 1:100 At A3

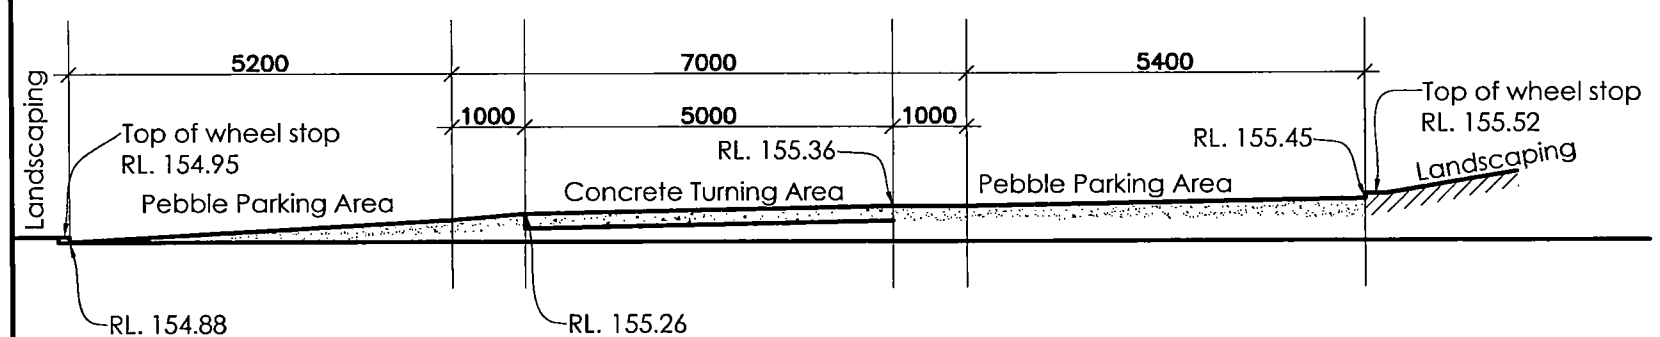

SECTION B-B
SCALE: 1:100 At A3

DETAIL SECTION THROUGH EXISTING DRIVEWAY & PARKING AREA

THIS PLAN IS TO BE READ IN
CONJUNCTION WITH
REV2012/0100
WARRINGAH COUNCIL

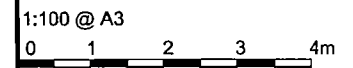

All dimensions shown are nominal contractors must verify all dimensions on site before proceeding

GEOFF SWALWELL SURVEYORS
REGISTERED SURVEYORS
SUITE 32
597-599 MILITARY ROAD, MOSMAN NSW 2088
PH: 02 9960 4611 0415 286 283
EMAIL: geoffswalwell@gmail.com



Tom Simmat & Associates Architects Pty Ltd

Principal Tom Simmat BA RegNo. 4392
"The Brolgas" 6 Brolga Place BELROSE NSW 2085
tel: (02) 9453 0022 fax: (02) 9453 3306 email: tsa@archinet.com.au

PROJECT: Alterations & Additions ADDRESS: 36 FRENCHS FOREST ROAD FRENCHS FOREST LOT 591 D.P. 843492	SCALE: 1:100 At A3 DATE: 28/5/2011 DRAWN: Mark Du	DWG. No. 2	REV. C
Existing Driveway & Parking Drawing 2 Area Detail	CHECKED: TS	PRL NO.: 1110	DA

