


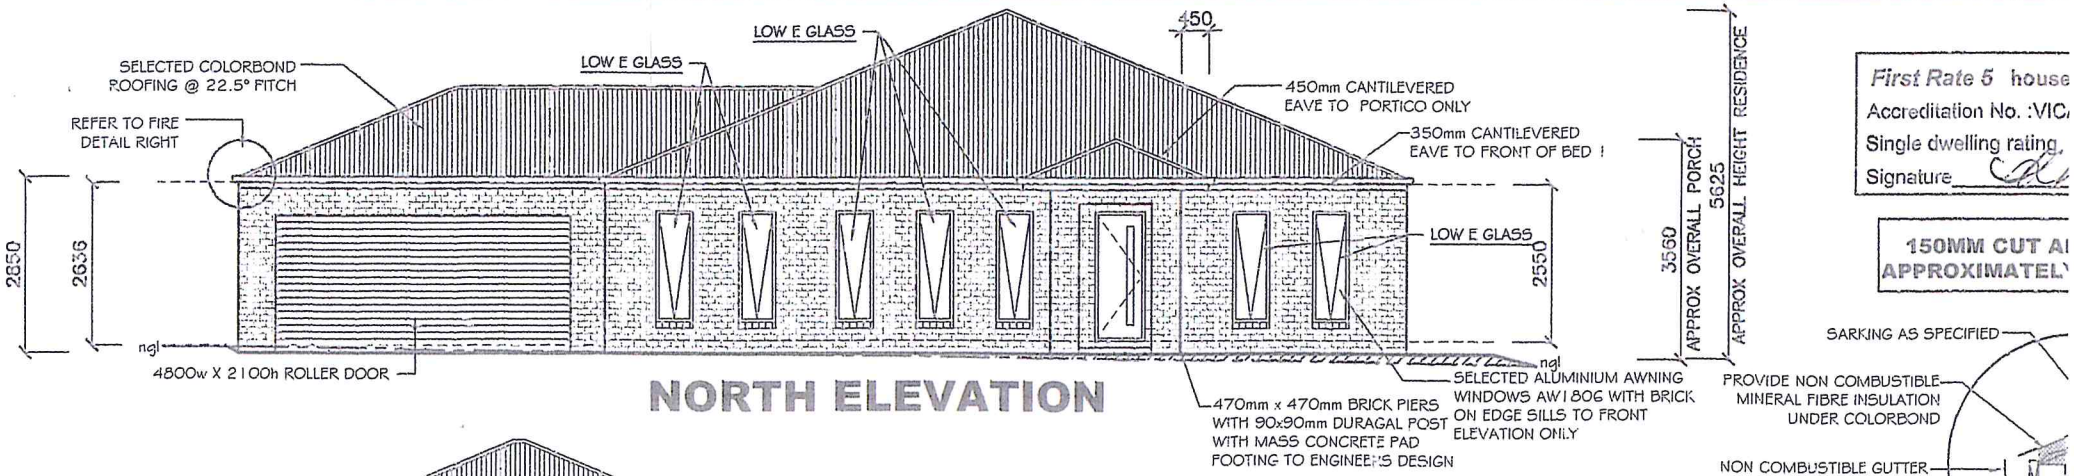


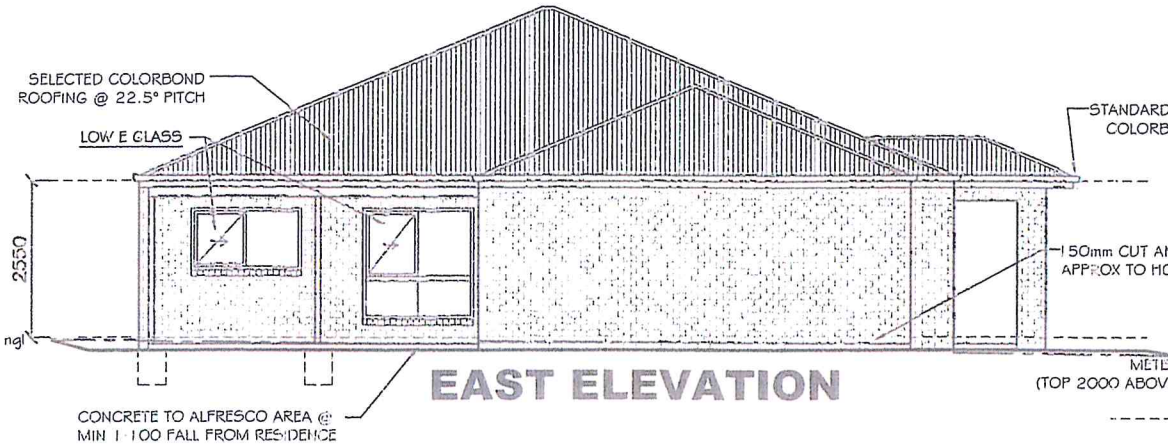

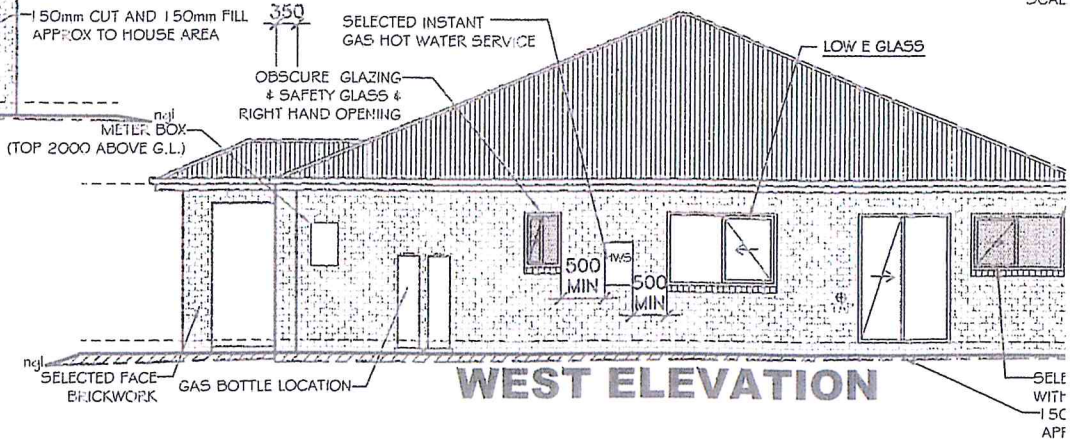

REFER TO BUSHFIRE ATTACK LEVEL ASSESSMENT FOR CONSTRUCTION REQUIREMENTS - BAL-12.5

GLAZING, INCLUDING SAFETY GLAZING, SHALL BE INSTALLED TO A SIZE, TYPE AND THICKNESS, SO AS TO COMPLY WITH, BCA PART 3.6 FOR CLASS 1 BUILDINGS WITHIN A DESIGN WIND SPEED OF NOT MOTE THAN N3

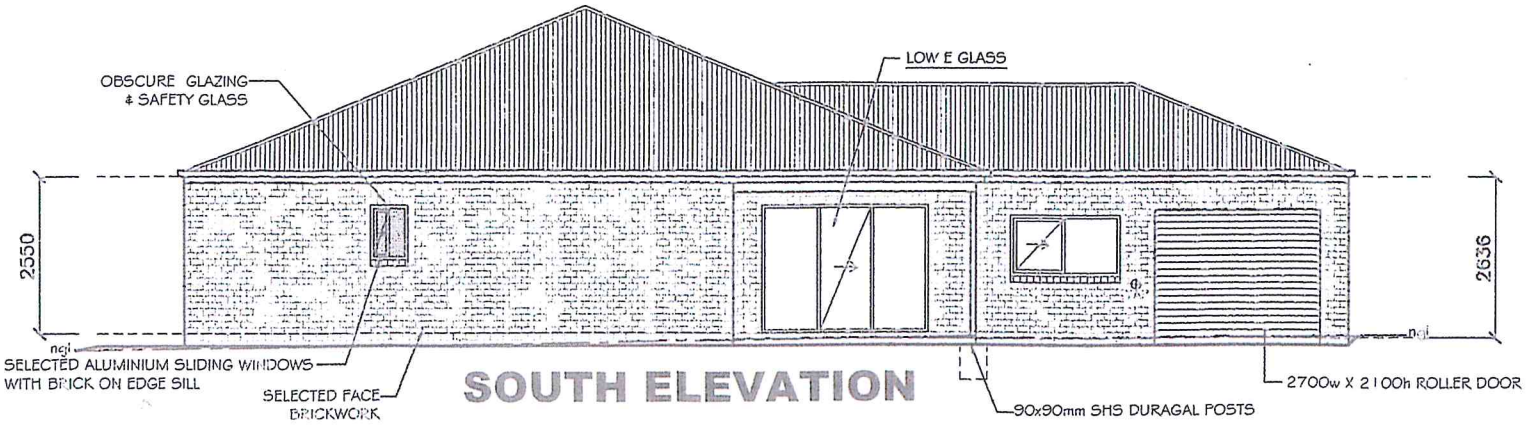

First Rate 5 house
Accreditation No. :VIC
Single dwelling rating.
Signature

150MM CUT A
APPROXIMATEL

FIRE
SCAL

STAIRS SPECIFICATION
RISERS: MIN 115mm AND MAX 190
TREADS: MIN 240mm AND MAX 35

NOTE: ALL LEVELS ARE APPR
ONLY EXACT LEVELS TO BE
AND CONFIRMED ON SITE B

PROVIDE CAVITY FLASHING & WEEP
EXTERNAL WALLS OF THE DWELLING
PART 3.3.4 OF THE BUILDING CODI