


- LEGEND
- STAGE 7C LOTS A-G
- STAGE BOUNDARY
- LOT BOUNDARY
- LOT NUMBER
- STORMWATER PIPE
- WATERMAIN 100 DIA
- WATERMAIN 150 DIA
- KERB
- FOOTPATH CONCRETE
- GAS SERVICE
- ELECTRICAL SERVICE
- SEWERMAIN 150 DIA
- SEWERMAIN EXISTING
- SEWERMAIN FUTURE
- STORMWATER EXISTING
- EXISTING WATERMAIN
- FUTURE WATERMAIN
- FUTURE ELECTRICAL
- FUTURE GAS
- EASEMENT
- RECREATION PATH (NOT MAX 2.5 M)
- LOT DRAINAGE
- SEWER CONNECTION
- DIRECTION OF TRAVEL
- PARKING BAY
- CH20 TYPE C
- CH20 TYPE C

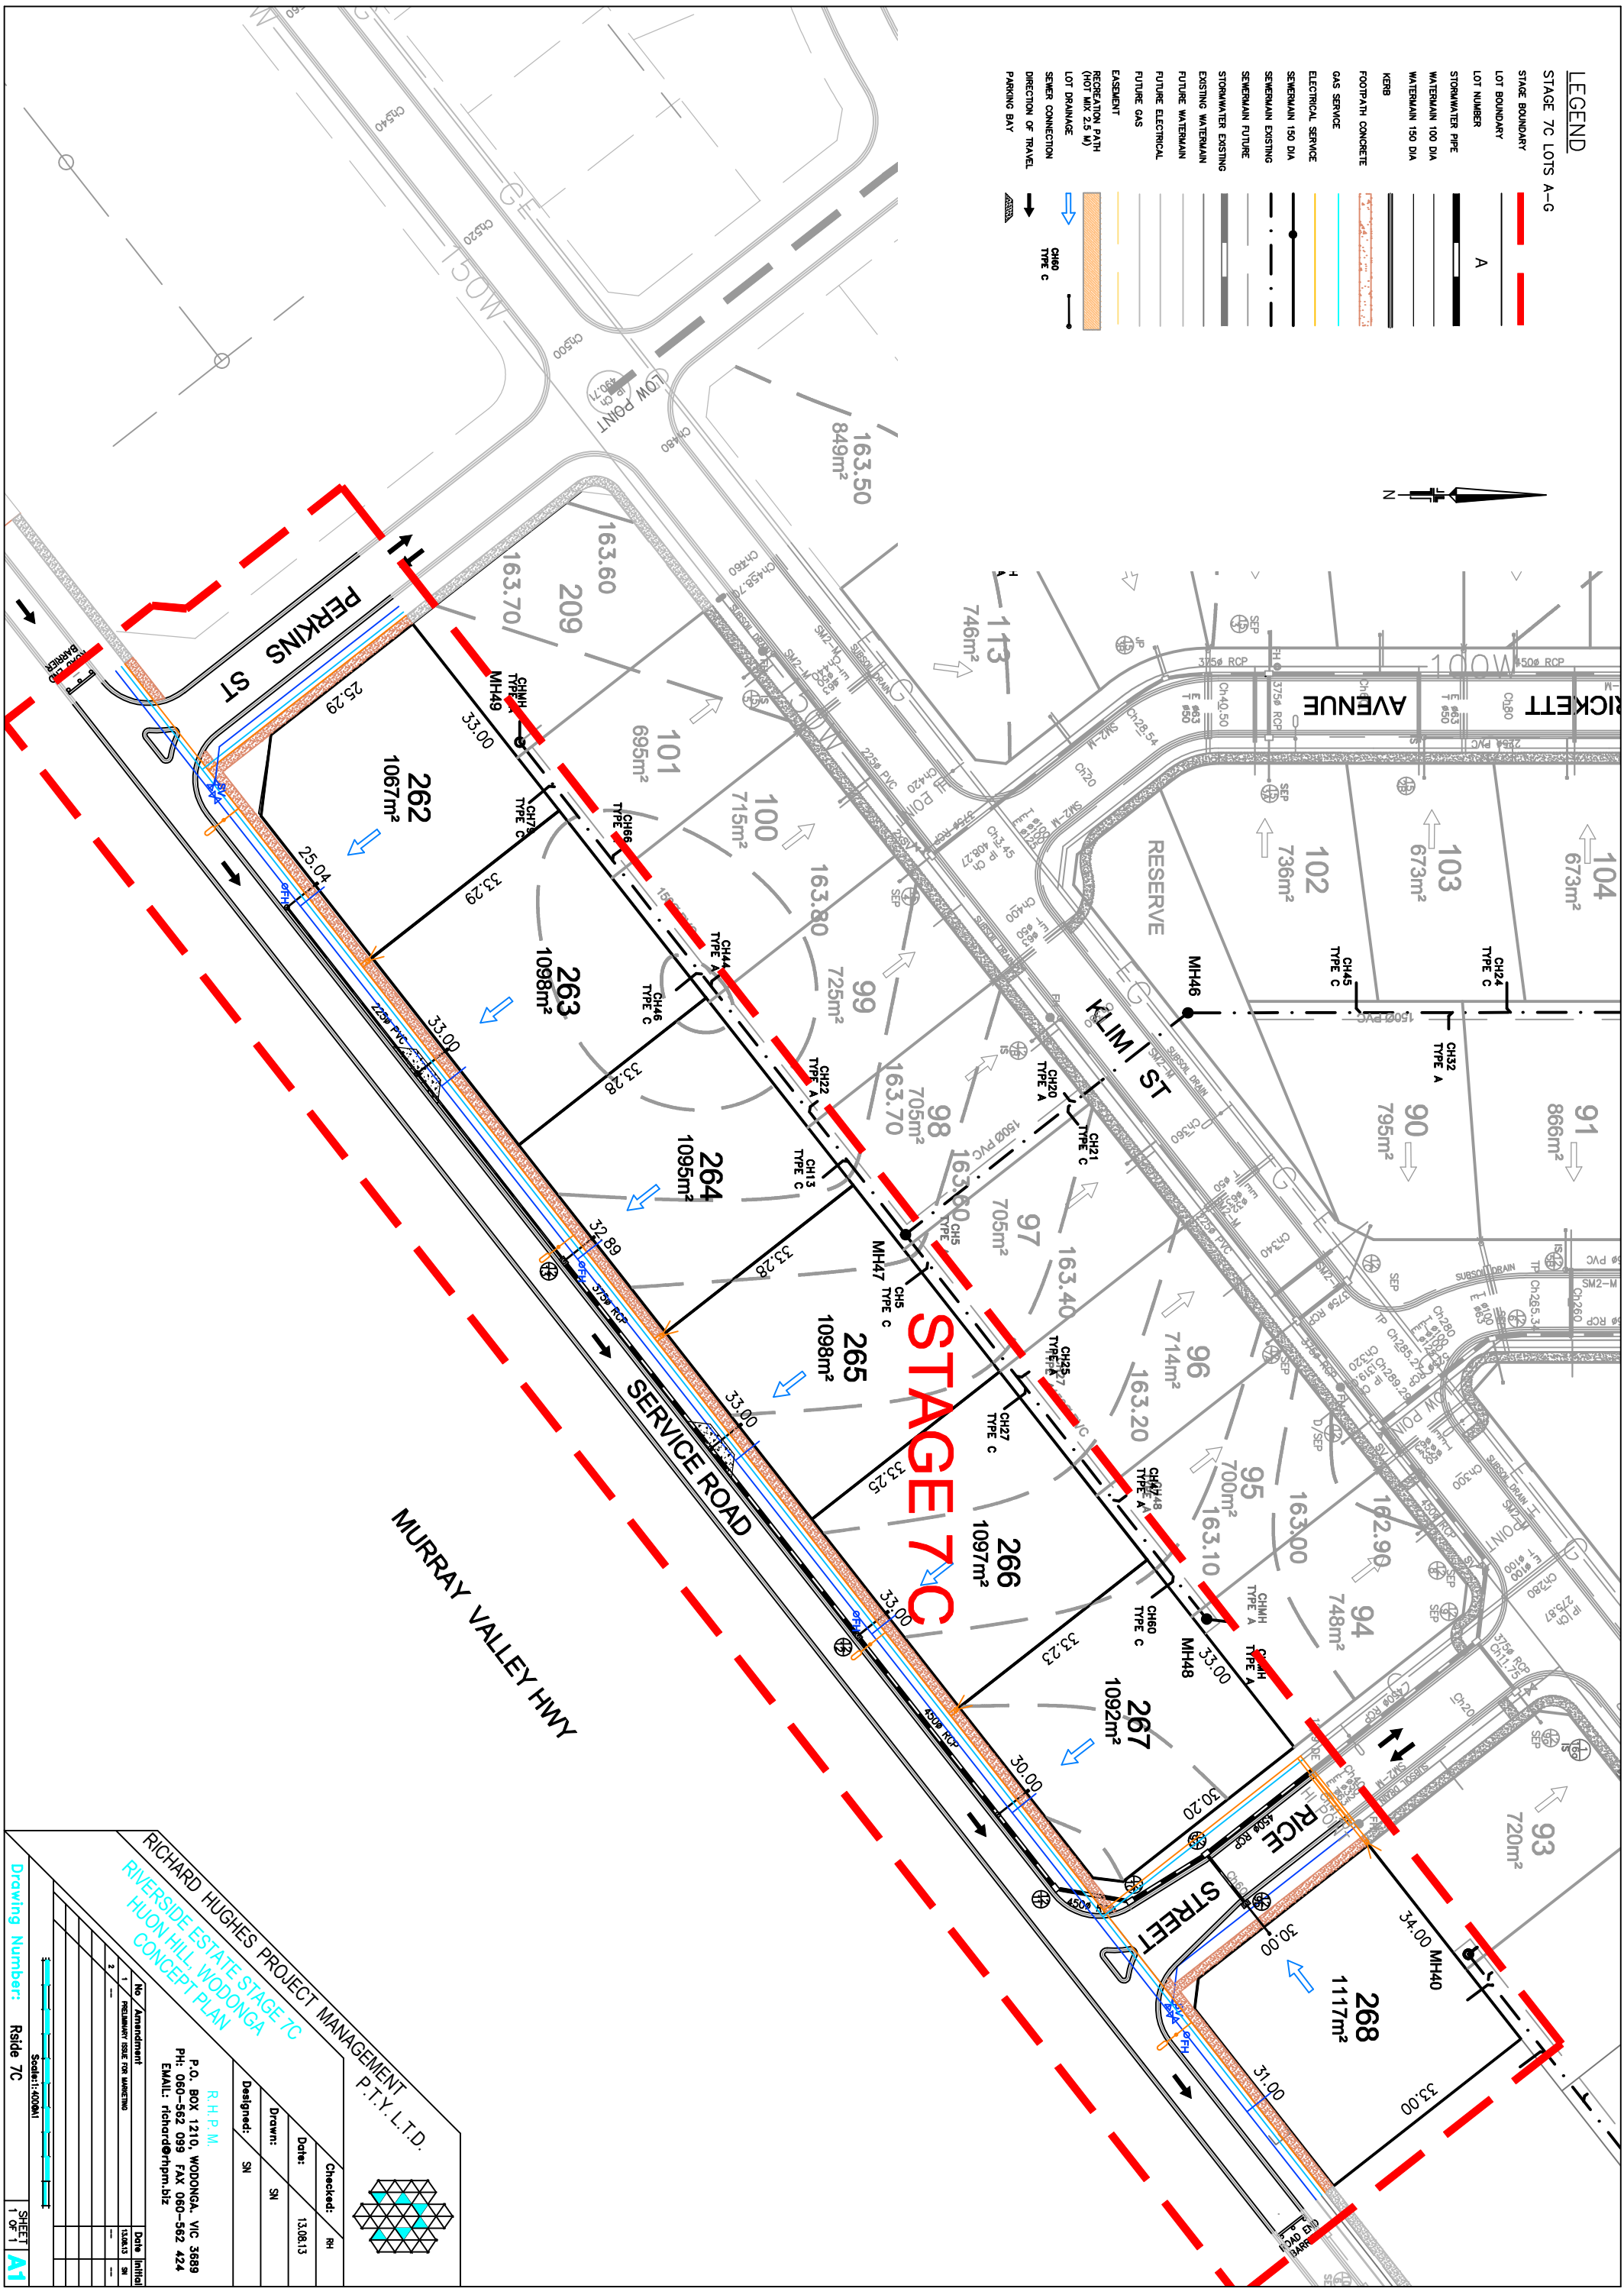

RICHARD HUGHES PROJECT MANAGEMENT P.T.Y. L.T.D.

RIVERSIDE ESTATE STAGE 7C
HUON HILL WODONGA
CONCEPT PLAN

R.H.P.M.
P.O. BOX 1210, WODONGA, VIC 3689
Ph: 060-562 099 FAX 060-562 424
EMAIL: richard@rhp.mbz

Designed: SN

Drawn: SN

Date: 13.08.13

Checked: RH

No. Amendment

1. PRELIMINARY USE FOR MARKETING

2. ---

Date Issued

13.08.13

Scale: 1:4000

Drawing Number: Rside 7C

SHEET 1 OF 1

A1