


WARNING: This plan is unregistered.
See Sheet 1 for Explanatory Note

PS 743954

WARNING: This plan is unregistered.
See Sheet 1 for Explanatory Note

PS 743954 C

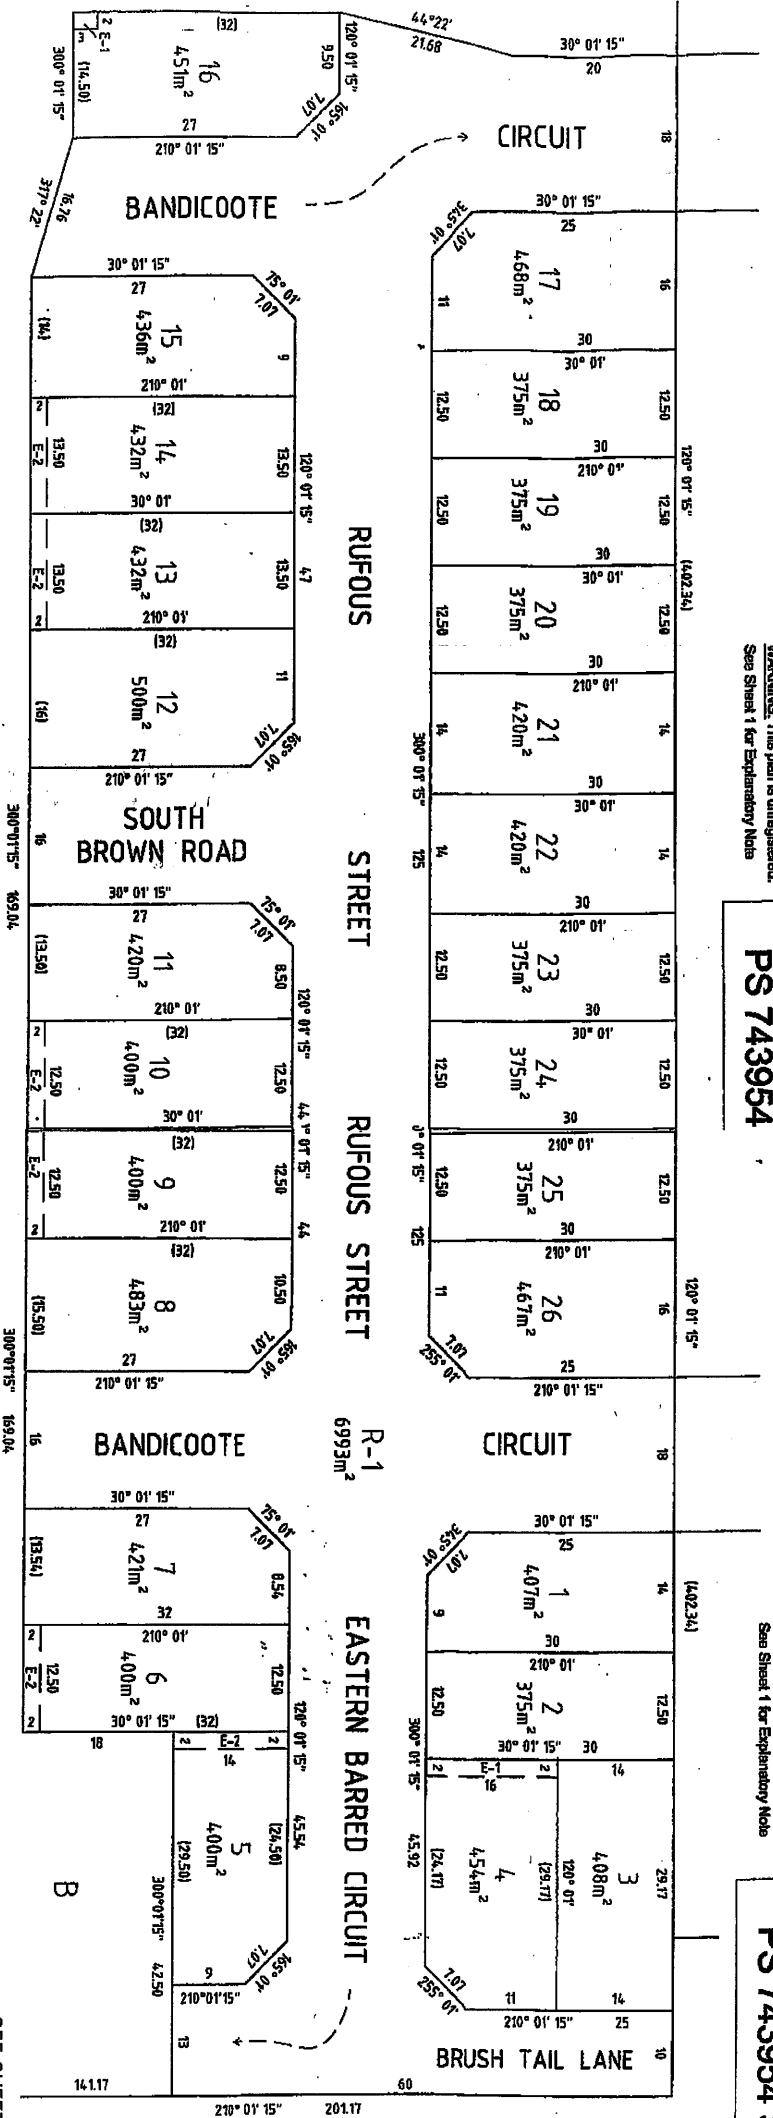

SURVEYORS		SCALE		ORIGINAL SHEET		SCALE		ORIGINAL SHEET	
102451	102451	1:1000	1:1000	1:1000	1:1000	1:1000	1:1000	1:1000	1:1000
102451	102451	LICENCED SURVEYOR: B. S. NOBELIUS		LICENCED SURVEYOR: B. S. NOBELIUS		LICENCED SURVEYOR: B. S. NOBELIUS		LICENCED SURVEYOR: B. S. NOBELIUS	
102451	102451	VERSION 1		VERSION 1		VERSION 1		VERSION 1	

SEE SHEET 1