Barker Road

Garfield 3814

Land for Sale

Barker Rd, Garfield 3814




Available Lots

From 590 to 1014m2

Premier Builders Group has been building quality home developments across Melbourne for more than 25 years. We are proud to announce our newest land release south east of Melbourne positioned within the highly desirable township of Garfield. Connected, convenient and community-focused, just south east of Melbourne, close to M1 Freeway. Easy access to transport, schools, and the town centre of Garfield.

www.barkerroad.com.au

Disclaimer: All caution has been used to provide information in this document that is true and correct, Premier Builders Group & Karen McCormick Real Estate and related entities accept no responsibility and renounce all liability in respect to errors or inaccuracies it may contain. Prospective purchasers should make their own inquiries to verify the information contained herein. All copy, illustrations and images are depictions for presentation purposes only.

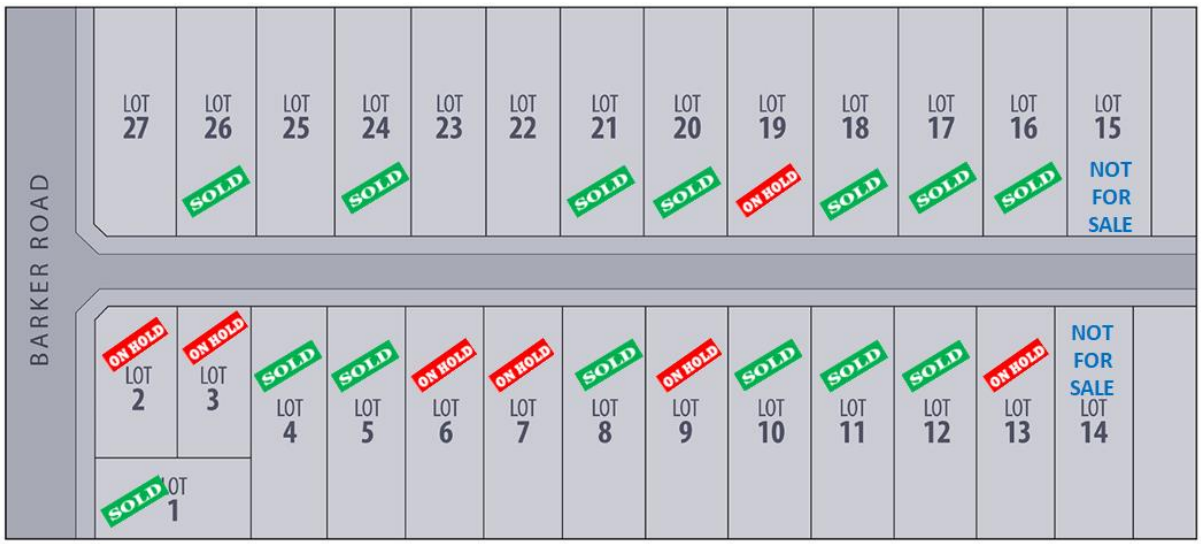

Price List as at 3/2/2021

Lot 1	18.00m	X	36.00m	648sqm	**Sold**
Lot 2	19.00m	X	34.70m	655sqm	On Hold
Lot 3	17.00m	X	34.70m	590sqm	On Hold
Lot 4	17.00m	X	52.70m	896sqm	**Sold**
Lot 5	18.00m	X	52.70m	949sqm	**Sold**
Lot 6	18.00m	X	52.70m	949sqm	On Hold
Lot 7	18.00m	X	52.70m	949sqm	On Hold
Lot 8	19.00m	X	52.70m	1001sqm	**Sold**
Lot 9	19.00m	X	52.70m	1001sqm	On Hold
Lot10	19.00m	X	52.70m	1001sqm	**Sold**
Lot11	19.00m	X	52.70m	1001sqm	**Sold**
Lot12	18.98m	X	52.70m	1000sqm	**Sold**
Lot13	18.00m	X	52.70m	949sqm	On Hold
Lot14	18.00m	X	52.70m	949sqm	Not For Sale
Lot15	19.25m	X	52.00m	1001sqm	Not For Sale
Lot16	19.25m	X	52.00m	1001sqm	**Sold**
Lot17	19.50m	X	52.00m	1014sqm	**Sold**
Lot18	19.50m	X	52.00m	1014sqm	**Sold**
Lot19	19.50m	X	52.00m	1014sqm	On Hold
Lot20	19.25m	X	52.00m	1001sqm	**Sold**
Lot21	19.25m	X	52.00m	1001sqm	**Sold**
Lot22	17.00m	X	52.00m	884sqm	$379,950.00
Lot23	17.00m	X	52.00m	884sqm	$379,950.00
Lot24	17.50m	X	52.00m	910sqm	**Sold**
Lot25	18.00m	X	52.00m	936sqm	$384,950.00
Lot26	18.00m	X	52.00m	936sqm	**Sold**
Lot27	19.00m	X	52.00m	983sqm	$389,950.00

Karen McCormick Real Estate


M. 0488 580 480

karen@kmrealestate.com.au

Barker Road
Garfield 3814

Disclaimer: All caution has been used to provide information in this document that is true and correct, Premier Builders Group & Karen McCormick Real Estate and related entities accept no responsibility and renounce all liability in respect to errors or inaccuracies it may contain. Prospective purchasers should make their own inquiries to verify the information contained herein. All copy, illustrations and images are depictions for presentation purposes only.


PS 815296 G

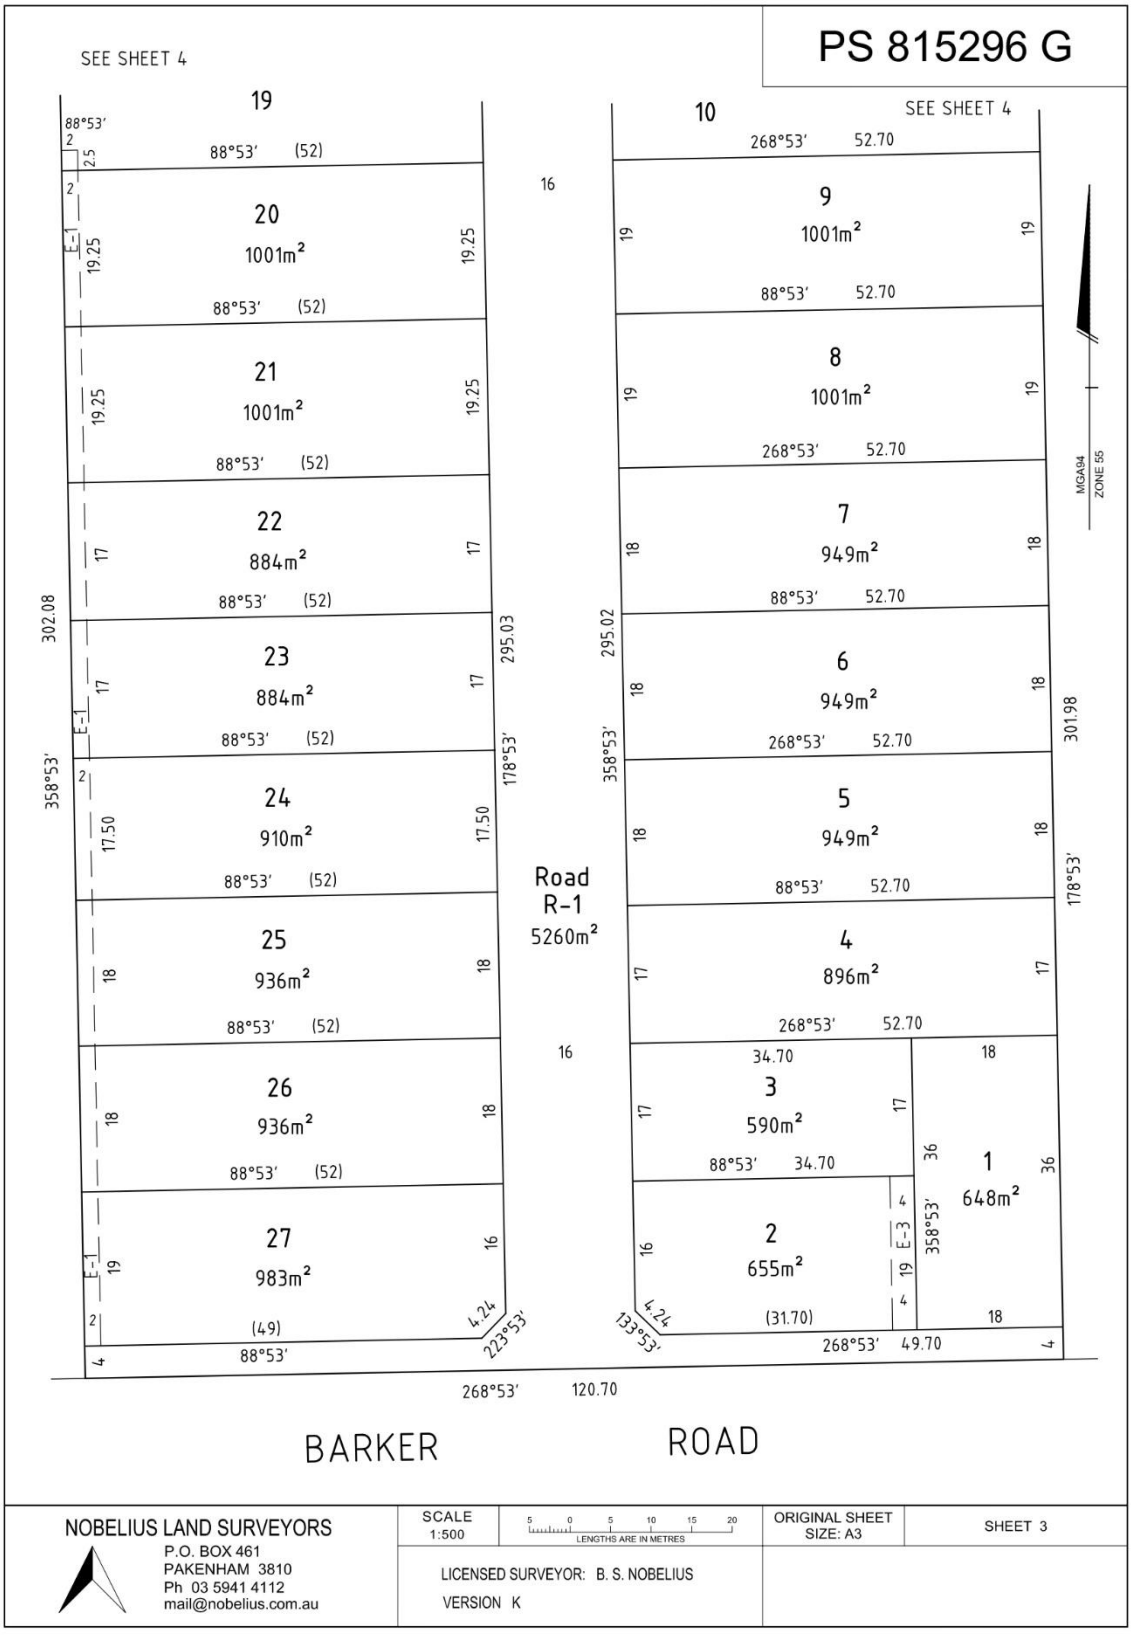

NOBELIUS LAND SURVEYORS P.O. BOX 461 PAKENHAM 3810 Ph 03 5941 4112 mail@nobelius.com.au	SCALE 1:500 5 0 5 10 15 20 LENGTHS ARE IN METRES	ORIGINAL SHEET SIZE: A3	SHEET 3
	LICENSED SURVEYOR: B. S. NOBELIUS VERSION K		

Disclaimer: All caution has been used to provide information in this document that is true and correct, Premier Builders Group & Karen McCormick Real Estate and related entities accept no responsibility and renounce all liability in respect to errors or inaccuracies it may contain. Prospective purchasers should make their own inquiries to verify the information contained herein. All copy, illustrations and images are depictions for presentation purposes only.

PS 815296 G

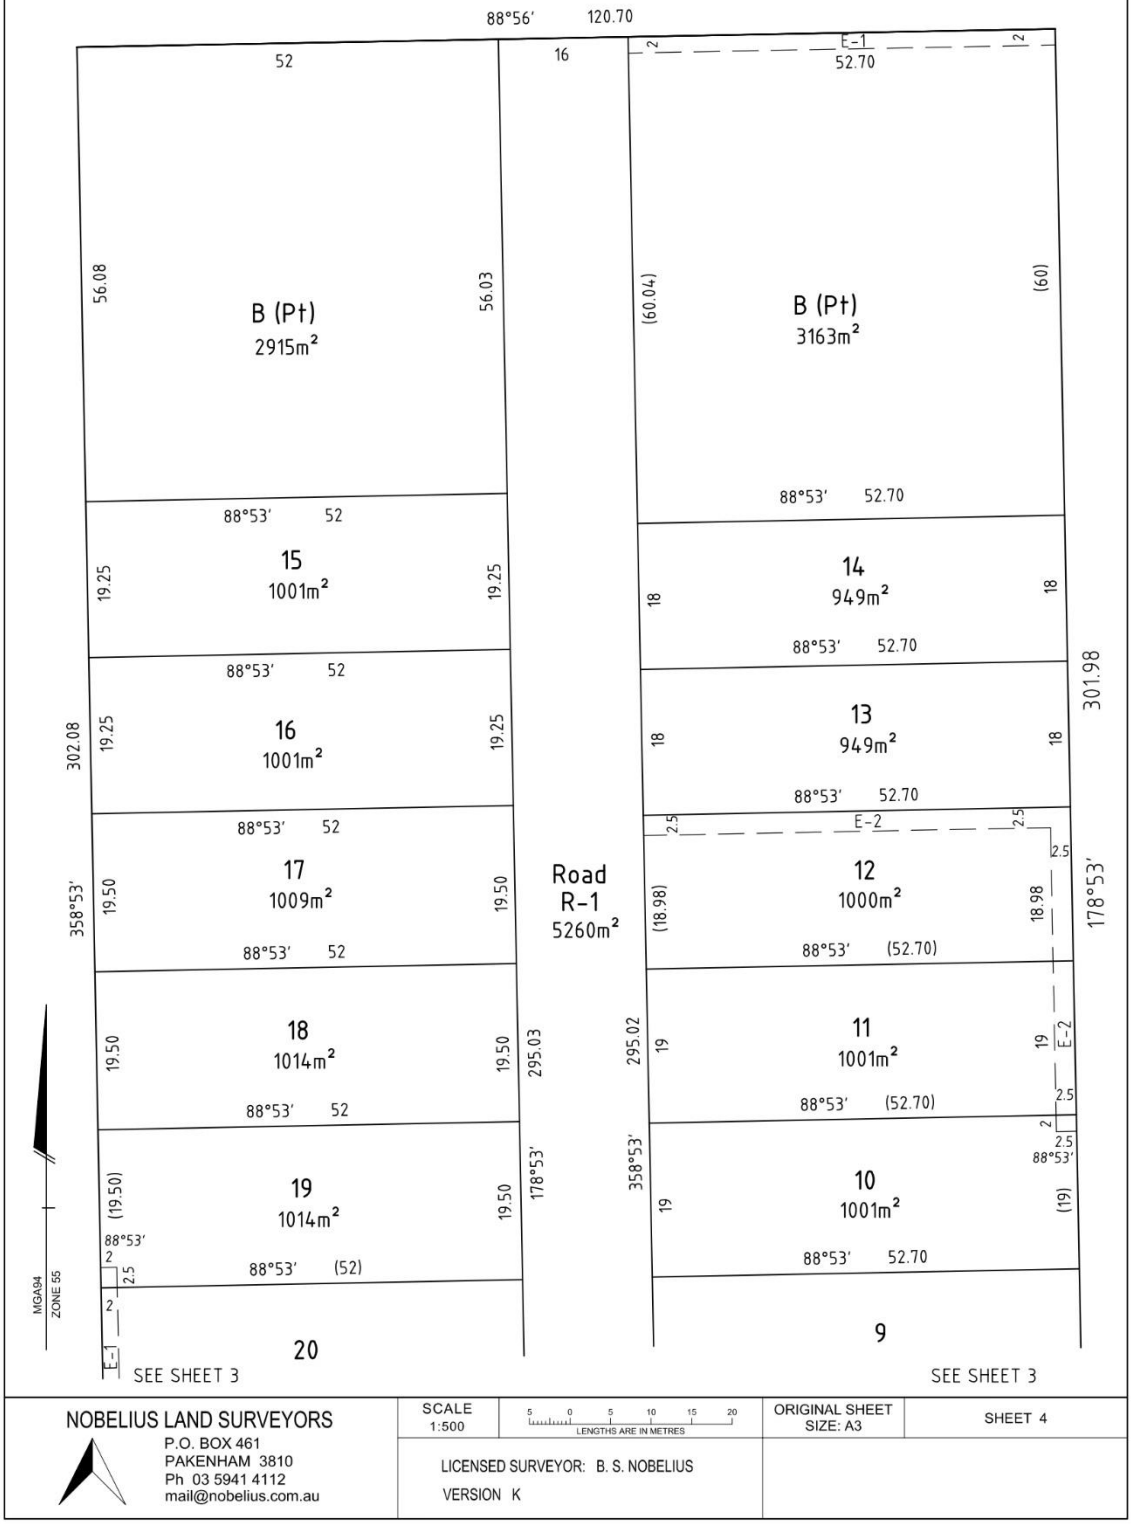


NOBELIUS LAND SURVEYORS
P.O. BOX 461
PAKENHAM 3810
Ph 03 5941 4112
mail@nobelius.com.au

SCALE 1:500
5 0 5 10 15 20
LENGTHS ARE IN METRES
ORIGINAL SHEET SIZE: A3
SHEET 4

LICENSED SURVEYOR: B. S. NOBELIUS
VERSION K

Disclaimer: All caution has been used to provide information in this document that is true and correct, Premier Builders Group & Karen McCormick Real Estate and related entities accept no responsibility and renounce all liability in respect to errors or inaccuracies it may contain. Prospective purchasers should make their own inquiries to verify the information contained herein. All copy, illustrations and images are depictions for presentation purposes only.


PS 815296 G

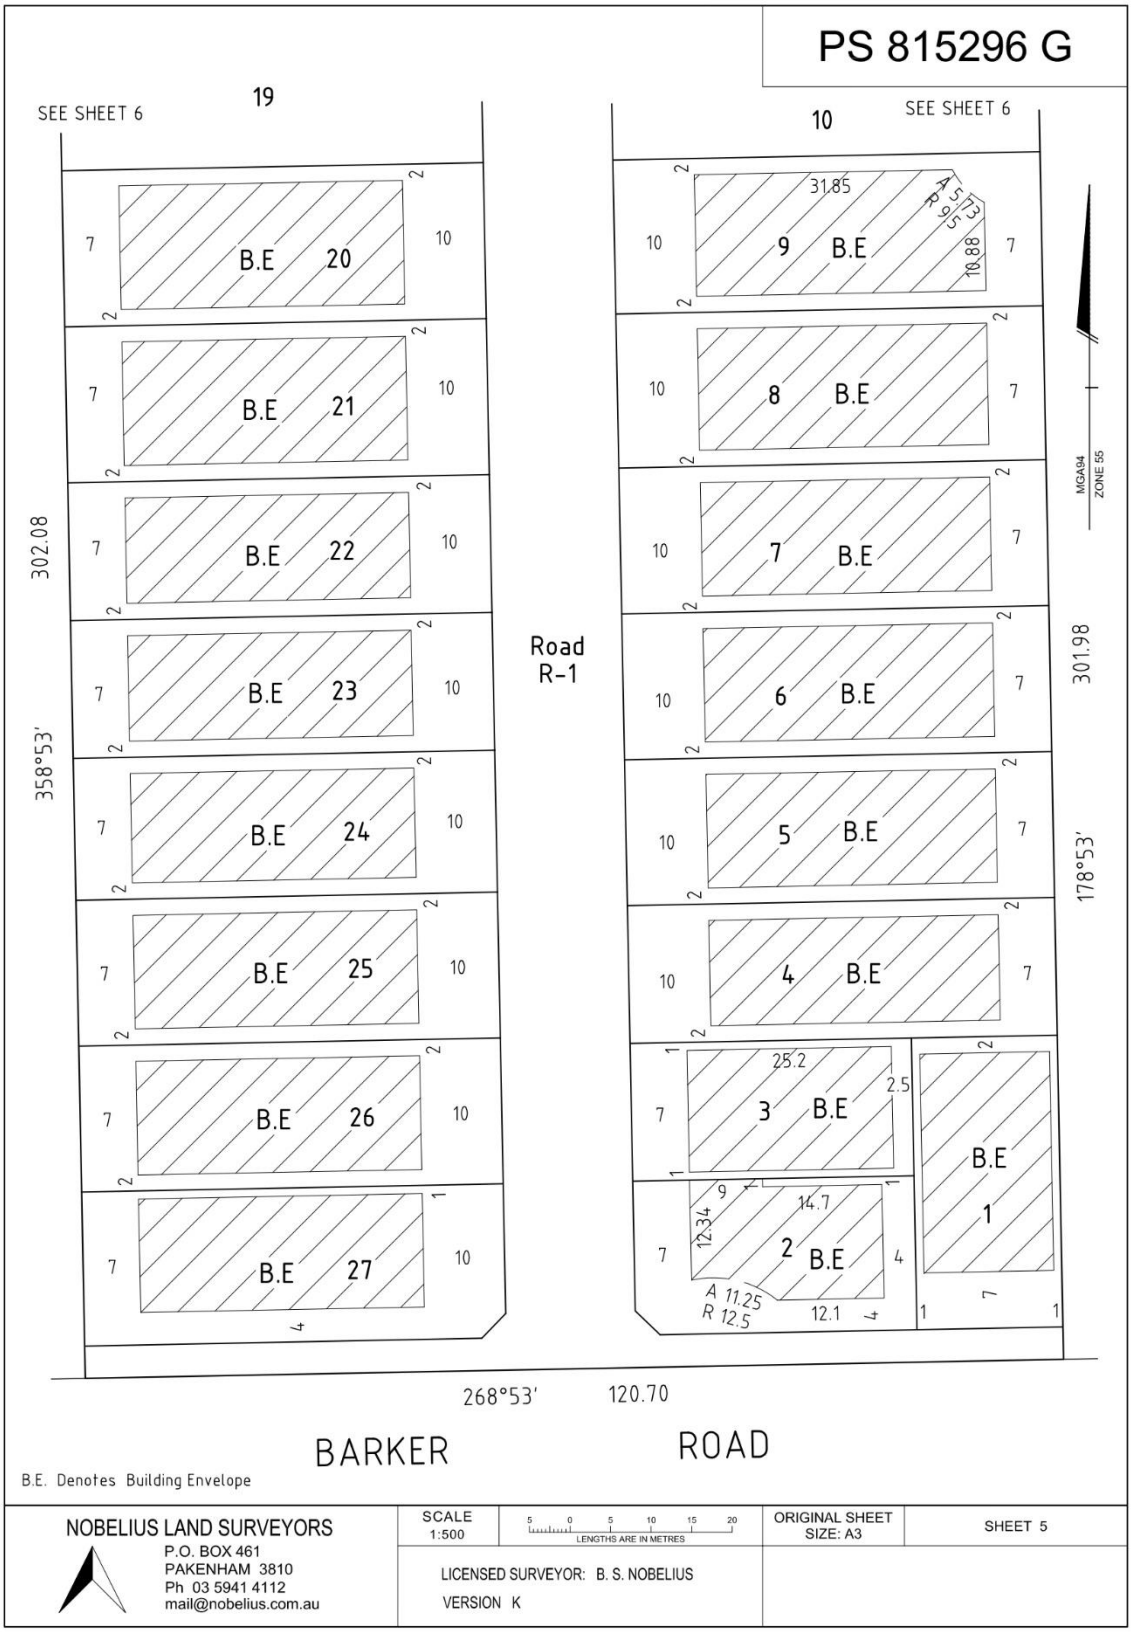

NOBELIUS LAND SURVEYORS P.O. BOX 461 PAKENHAM 3810 Ph 03 5941 4112 mail@nobelius.com.au	SCALE 1:500 5 0 5 10 15 20 LENGTHS ARE IN METRES	ORIGINAL SHEET SIZE: A3	SHEET 5
	LICENSED SURVEYOR: B. S. NOBELIUS VERSION K		

Disclaimer: All caution has been used to provide information in this document that is true and correct, Premier Builders Group & Karen McCormick Real Estate and related entities accept no responsibility and renounce all liability in respect to errors or inaccuracies it may contain. Prospective purchasers should make their own inquiries to verify the information contained herein. All copy, illustrations and images are depictions for presentation purposes only.

PS 815296 G

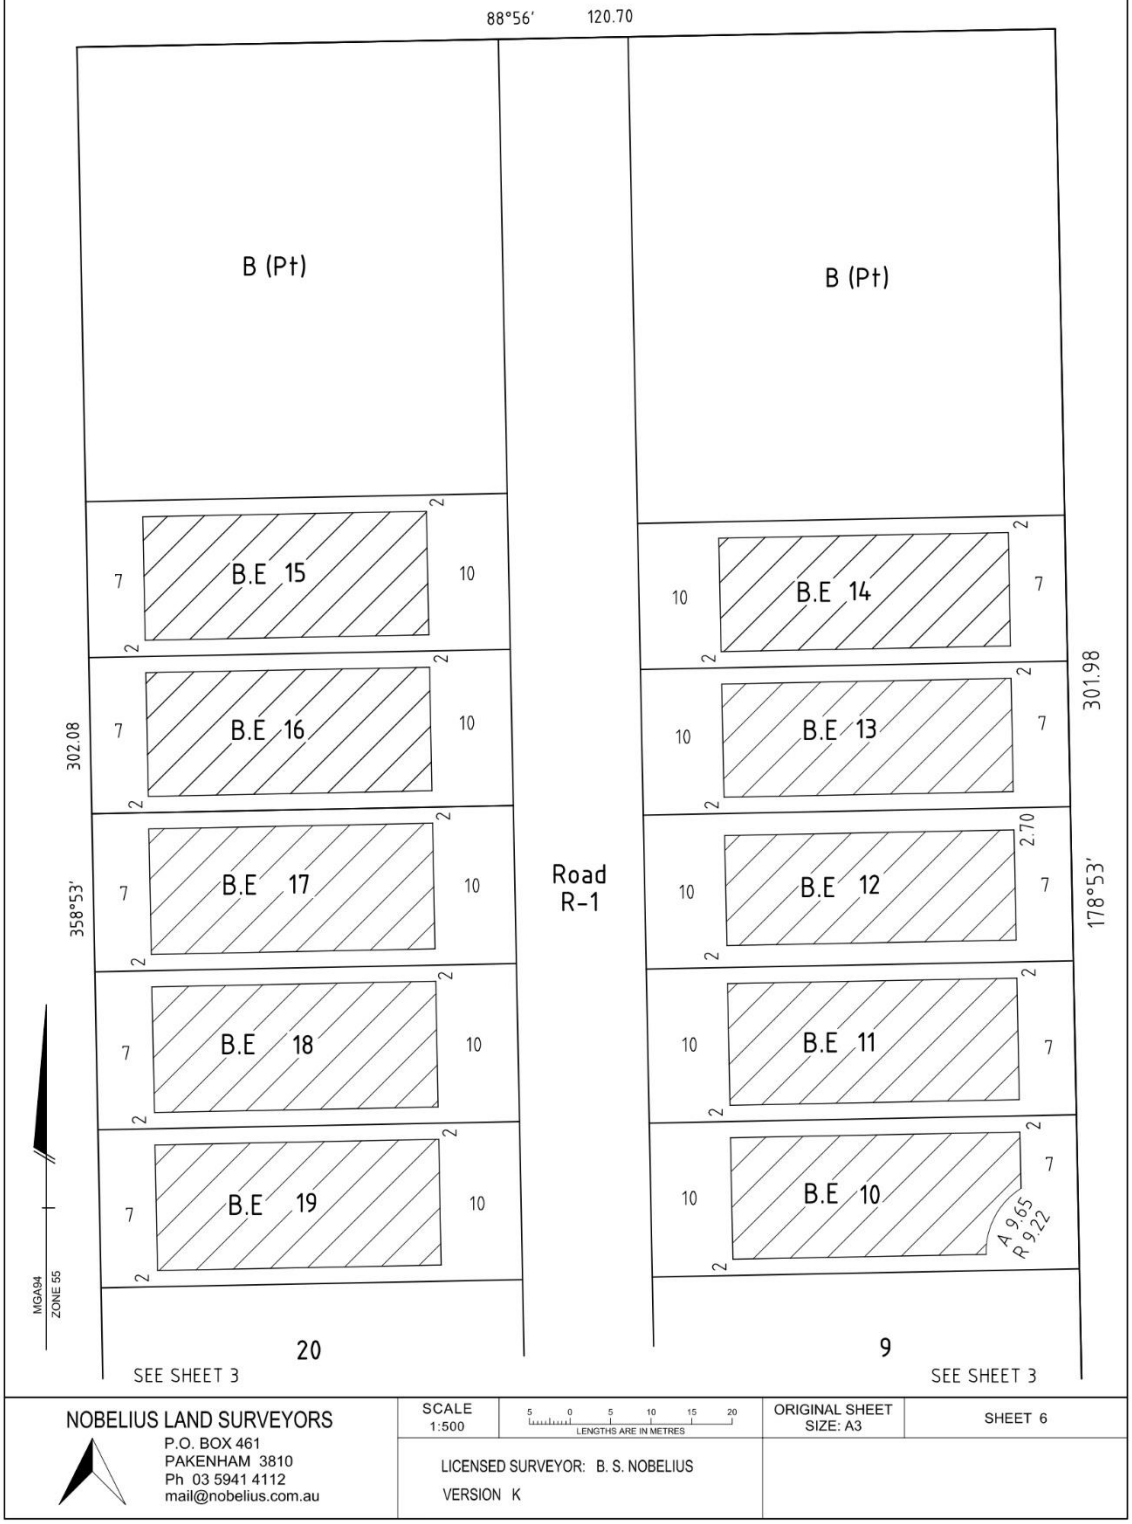

NOBELIUS LAND SURVEYORS P.O. BOX 461 PAKENHAM 3810 Ph 03 5941 4112 mail@nobelius.com.au	SCALE 1:500 5 0 5 10 15 20 LENGTHS ARE IN METRES	ORIGINAL SHEET SIZE: A3	SHEET 6
	LICENSED SURVEYOR: B. S. NOBELIUS VERSION K		

Disclaimer: All caution has been used to provide information in this document that is true and correct, Premier Builders Group & Karen McCormick Real Estate and related entities accept no responsibility and renounce all liability in respect to errors or inaccuracies it may contain. Prospective purchasers should make their own inquiries to verify the information contained herein. All copy, illustrations and images are depictions for presentation purposes only.