


PLAN OF SUBDIVISION

STAGE No.

PLAN NUMBER

PS701054T

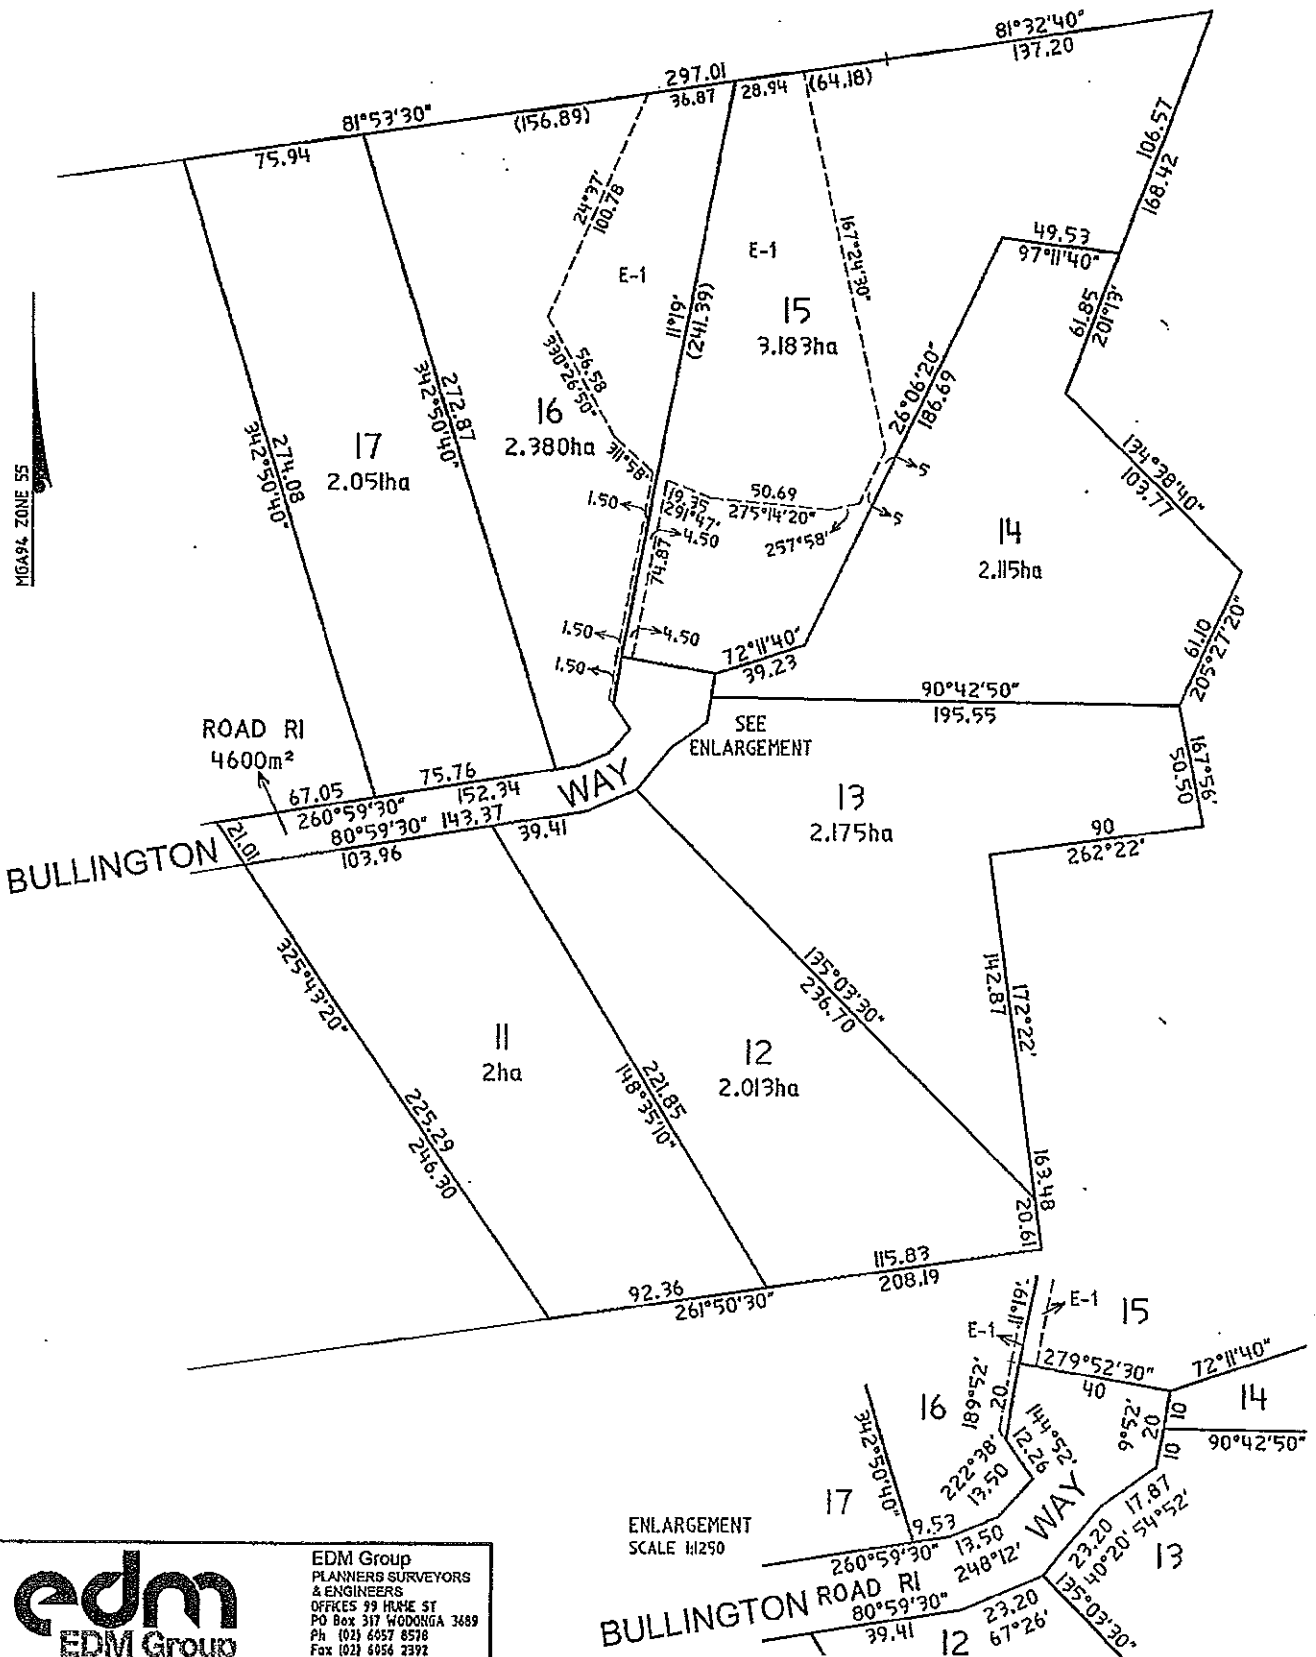

edm
EDM Group
www.edmgroup.com.au

EDM Group
PLANNERS SURVEYORS
& ENGINEERS
OFFICES 99 HUME ST
PO Box 317 WOODONGA 3689
Ph (02) 6557 8578
Fax (02) 6556 2392
Info@edmgroup.com.au
ABN 12 532 366 914

ENLARGEMENT
SCALE 1:250

BULLINGTON ROAD RI

20 0 20 40 60 80 100
LENGTHS ARE IN METRES

ORIGINAL

SCALE
1:2000

SHEET
SIZE
A3

LICENSED SURVEYOR (PRINT) RUSSELL JOHN DOUTHAT

SIGNATURE DIGITALLY SIGNED

REF 060264.02 VERSION 02

SHEET 2 OF 3 SHEETS

DATE

COUNCIL DELEGATE SIGNATURE