
WATER CATCHMENT


WARNING: This plan is unregistered.
See Sheet 1 for Explanatory Note

PS 743954 S

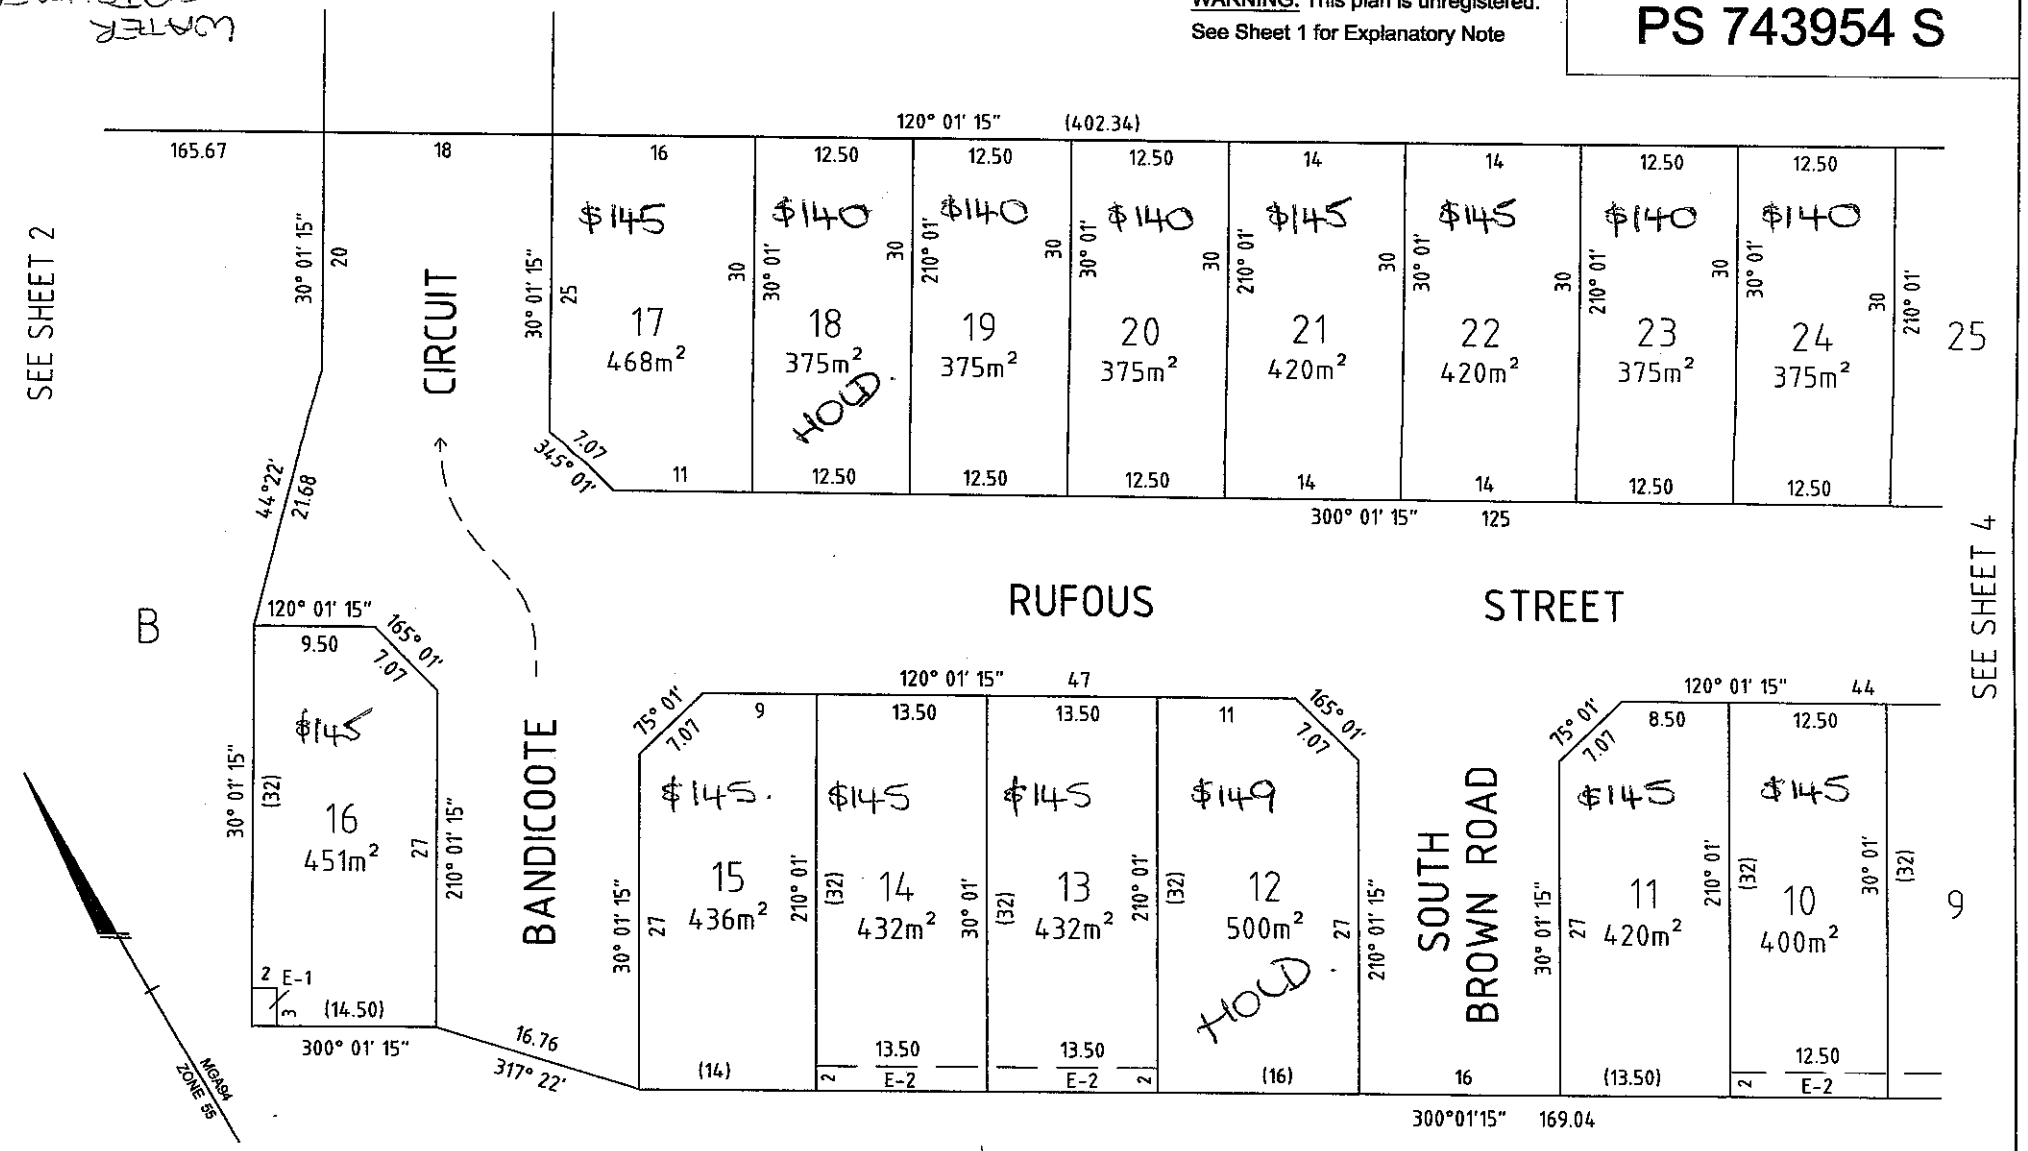

NOBELIUS LAND SURVEYORS P.O. BOX 461 PAKENHAM 3810 Ph 03 5941 4112 mail@nobelius.com.au		SCALE 1:400	ORIGINAL SHEET SIZE: A3	SHEET 3
		LENGTHS ARE IN METRES		
		LICENSED SURVEYOR: B. S. NOBELIUS VERSION 1		

PS 743043

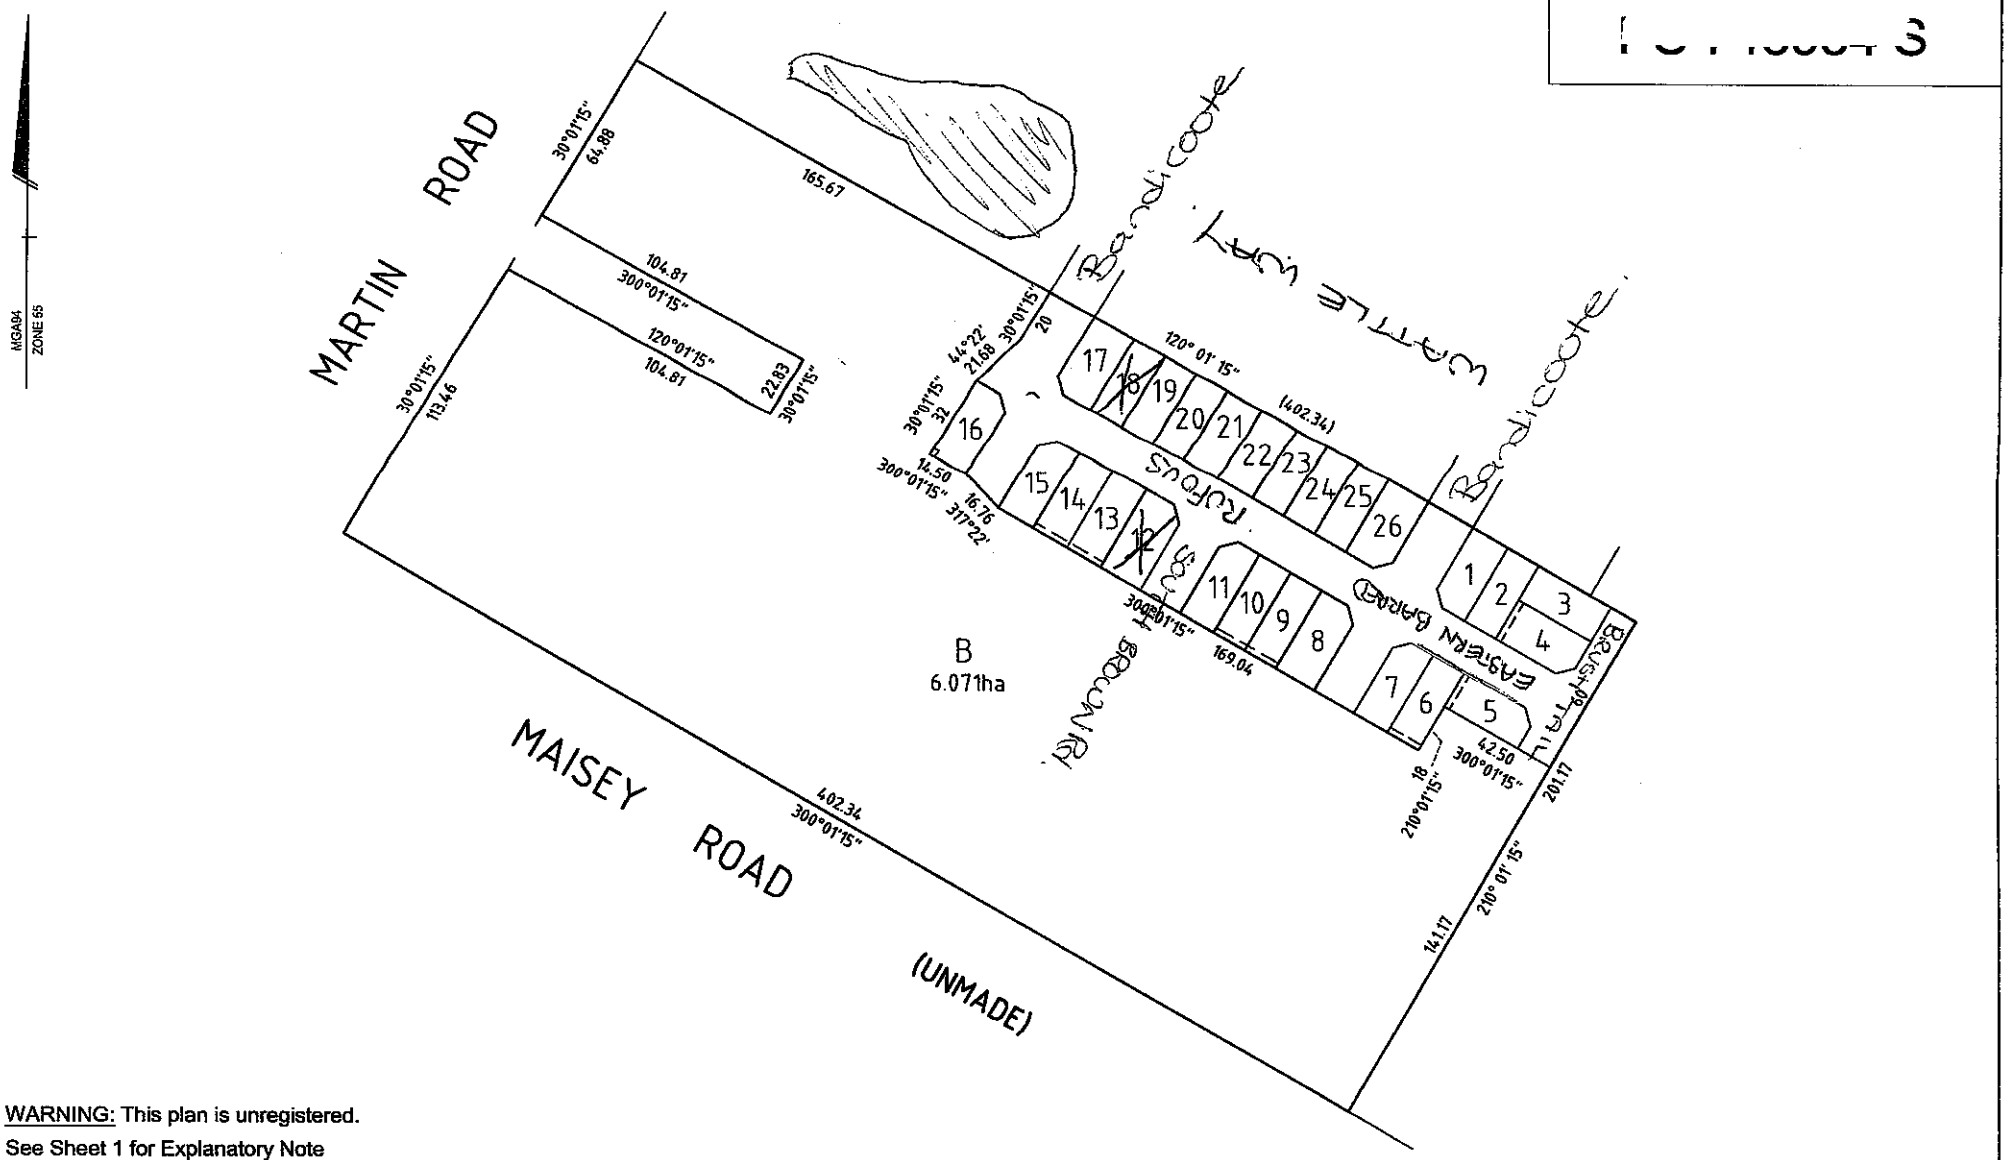

WARNING: This plan is unregistered.
See Sheet 1 for Explanatory Note

NOBELIUS LAND SURVEYORS
P.O. BOX 461
PAKENHAM 3810
Ph 03 5941 4112
mail@nobelius.com.au

SCALE 1:1750	17.5 0 17.5 35 52.5 70 LENGTHS ARE IN METRES	ORIGINAL SHEET SIZE: A3	SHEET 2
LICENSED SURVEYOR: B. S. NOBELIUS VERSION 1			